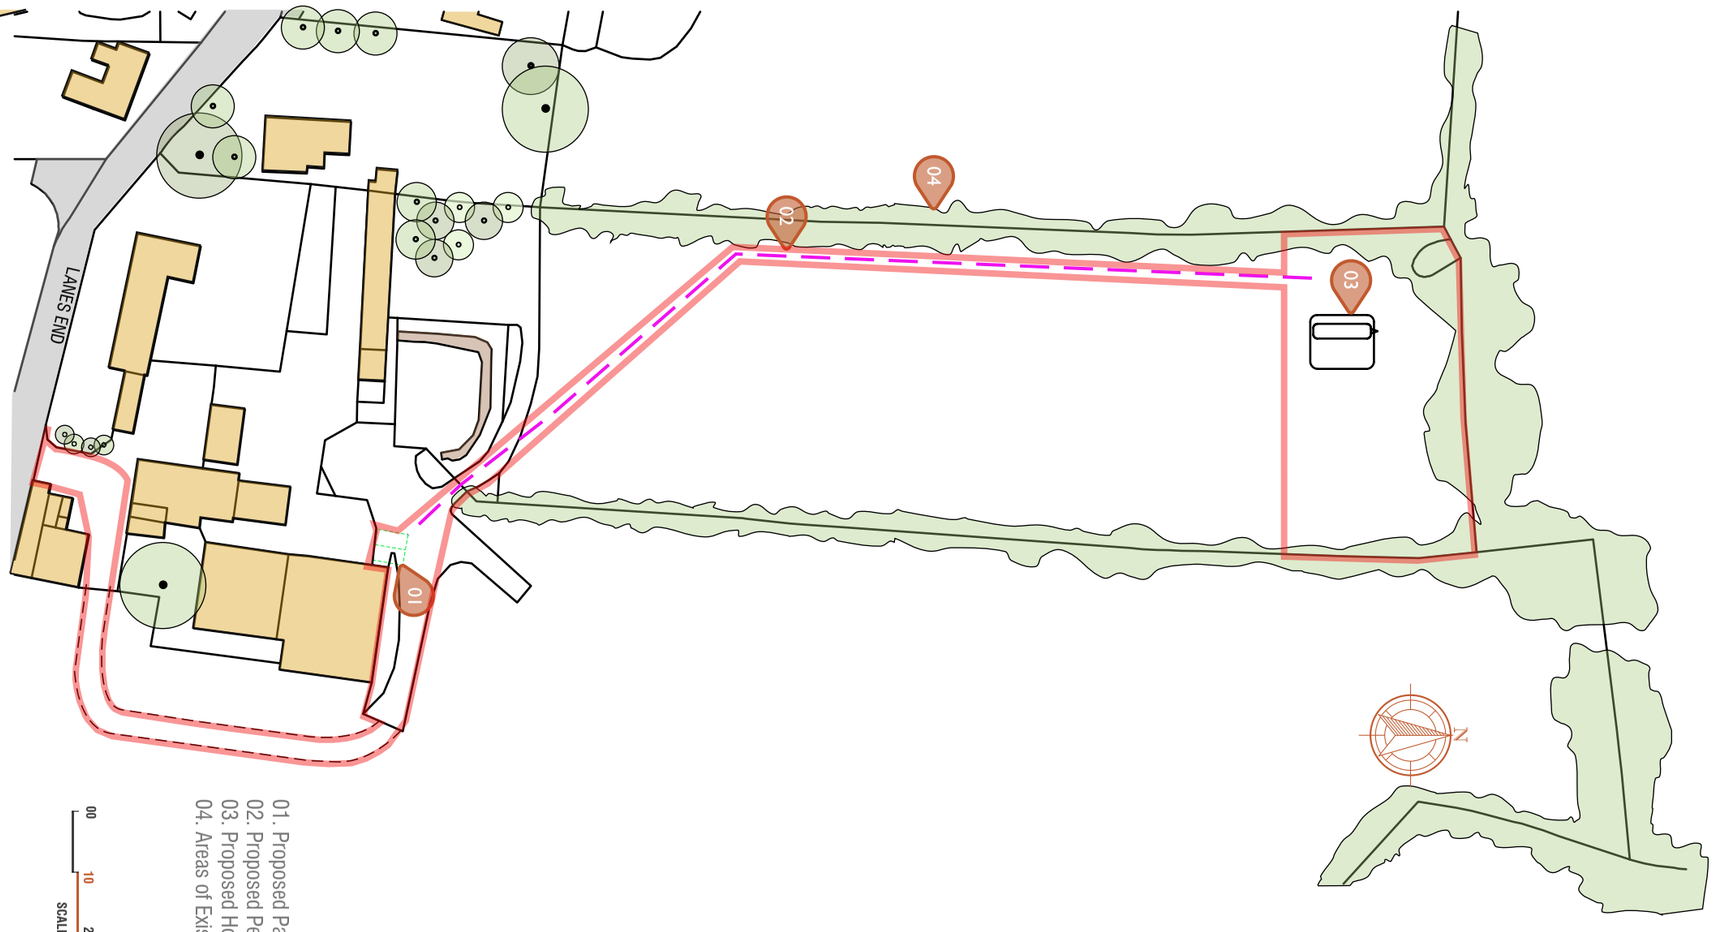

01. Proposed Parking Area
02. Proposed Pedestrian Route to Holiday Unit
03. Proposed Holiday Unit Location
04. Areas of Existing Mature Planting

SCALE 1:1000 — 00 10 20 30 40

SCALE 1:500 — 00 05 10 15 20

SCALE 1:200 — 00 02 04 06 08

SCALE 1:100 — 00 01 02 03 04

SCALE 1:50 — 00 0.5 01 1.5 02

REVISION	DRAWING No.	PROJECT NO.	DESCRIPTION	DATE	
	04	LDC.2424 PROJECT Lanes End Farm Gastard,Corsham, SN13 9QS	Proposed Site Plan SCALE: 1:1000 @ A3	June. 2023	The Studio, 82 Broadmead, Corsham, SN13 9AP

All dimensions to be checked on site. Drawing for planning puposes only - Not for construction. Reproduction of this drawing is prohibited without the consent in writing of Land Development & Planning Consultants Ltd. Site plans are reproduced from the Ordnace Survey sheets with the permission of The Controller of HM Stationery Office. Crown Copyright Reserved. Licence Number AL546755.

LDPC Land, Development & Planning Consultants Ltd