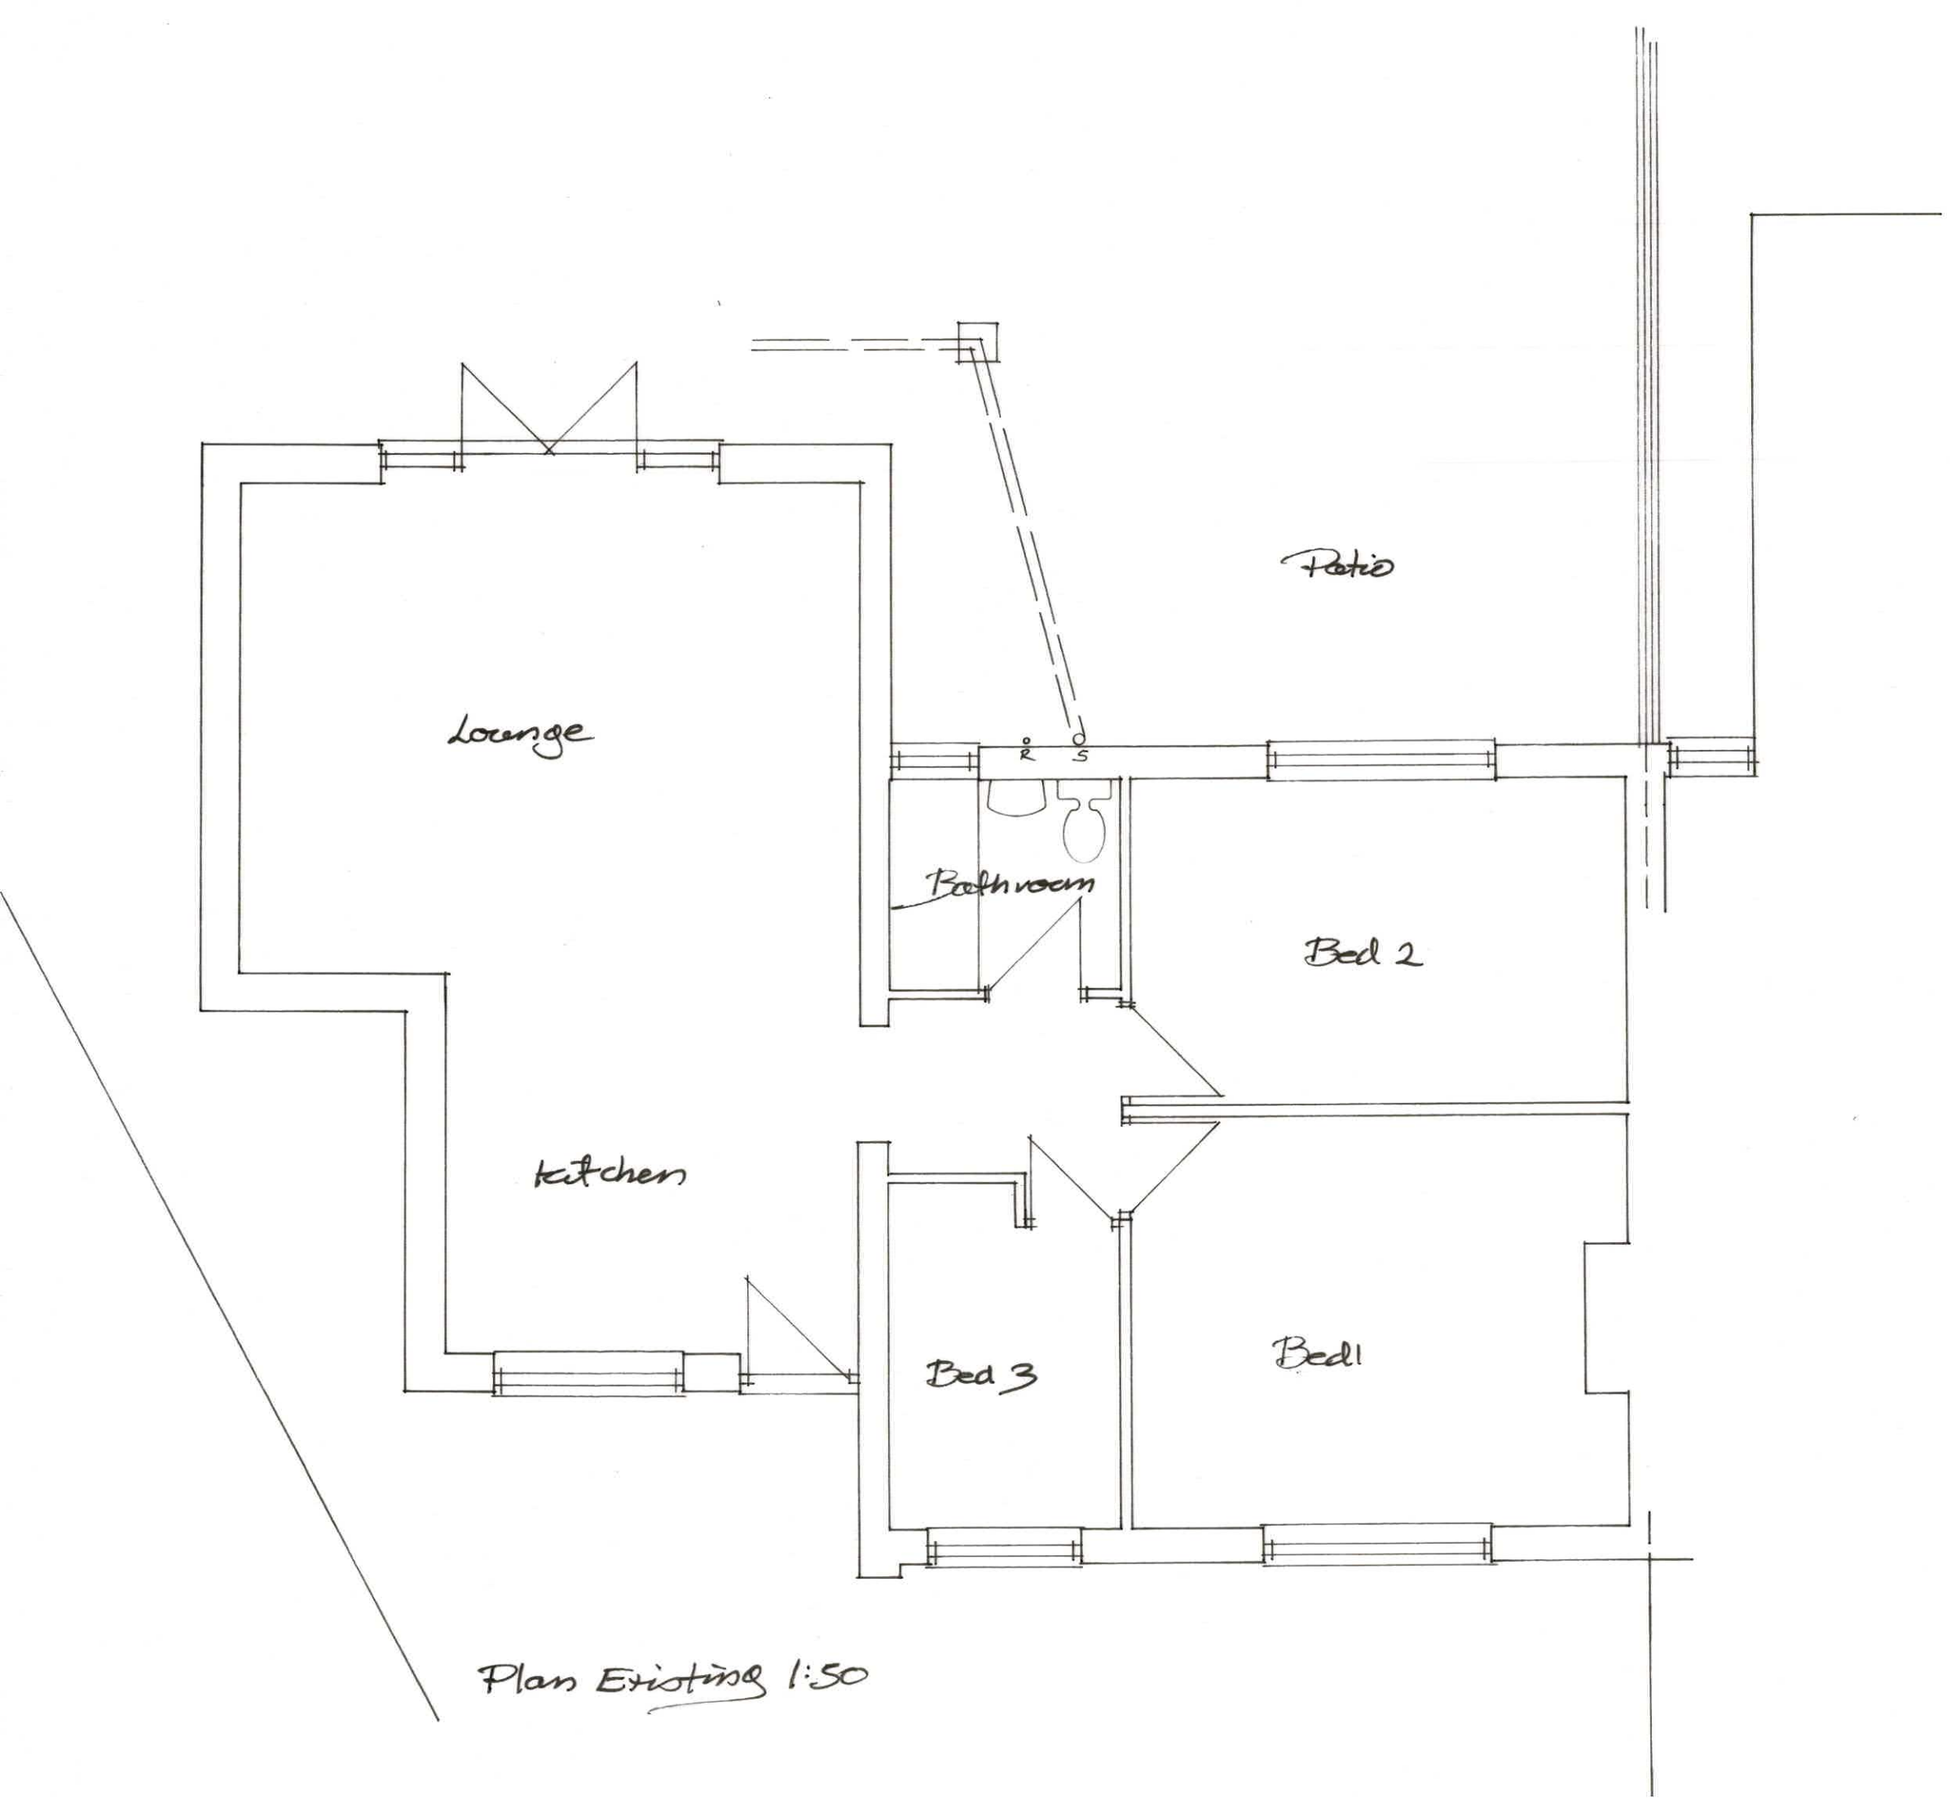

Plan Existing 1:50

CHRIS HYDE
3 Potley Lane
Corsham, Wilts
SN13 9RY
01225811057

Project 21 Kings Gardens
Hilperton
BA14 7NX

Drawing Floor Plan Existing

Scale 1:50

Drawing No 2537/1

Date June 2023

Drawn Chris Hyde

1:1 1:100 1:5 1:50