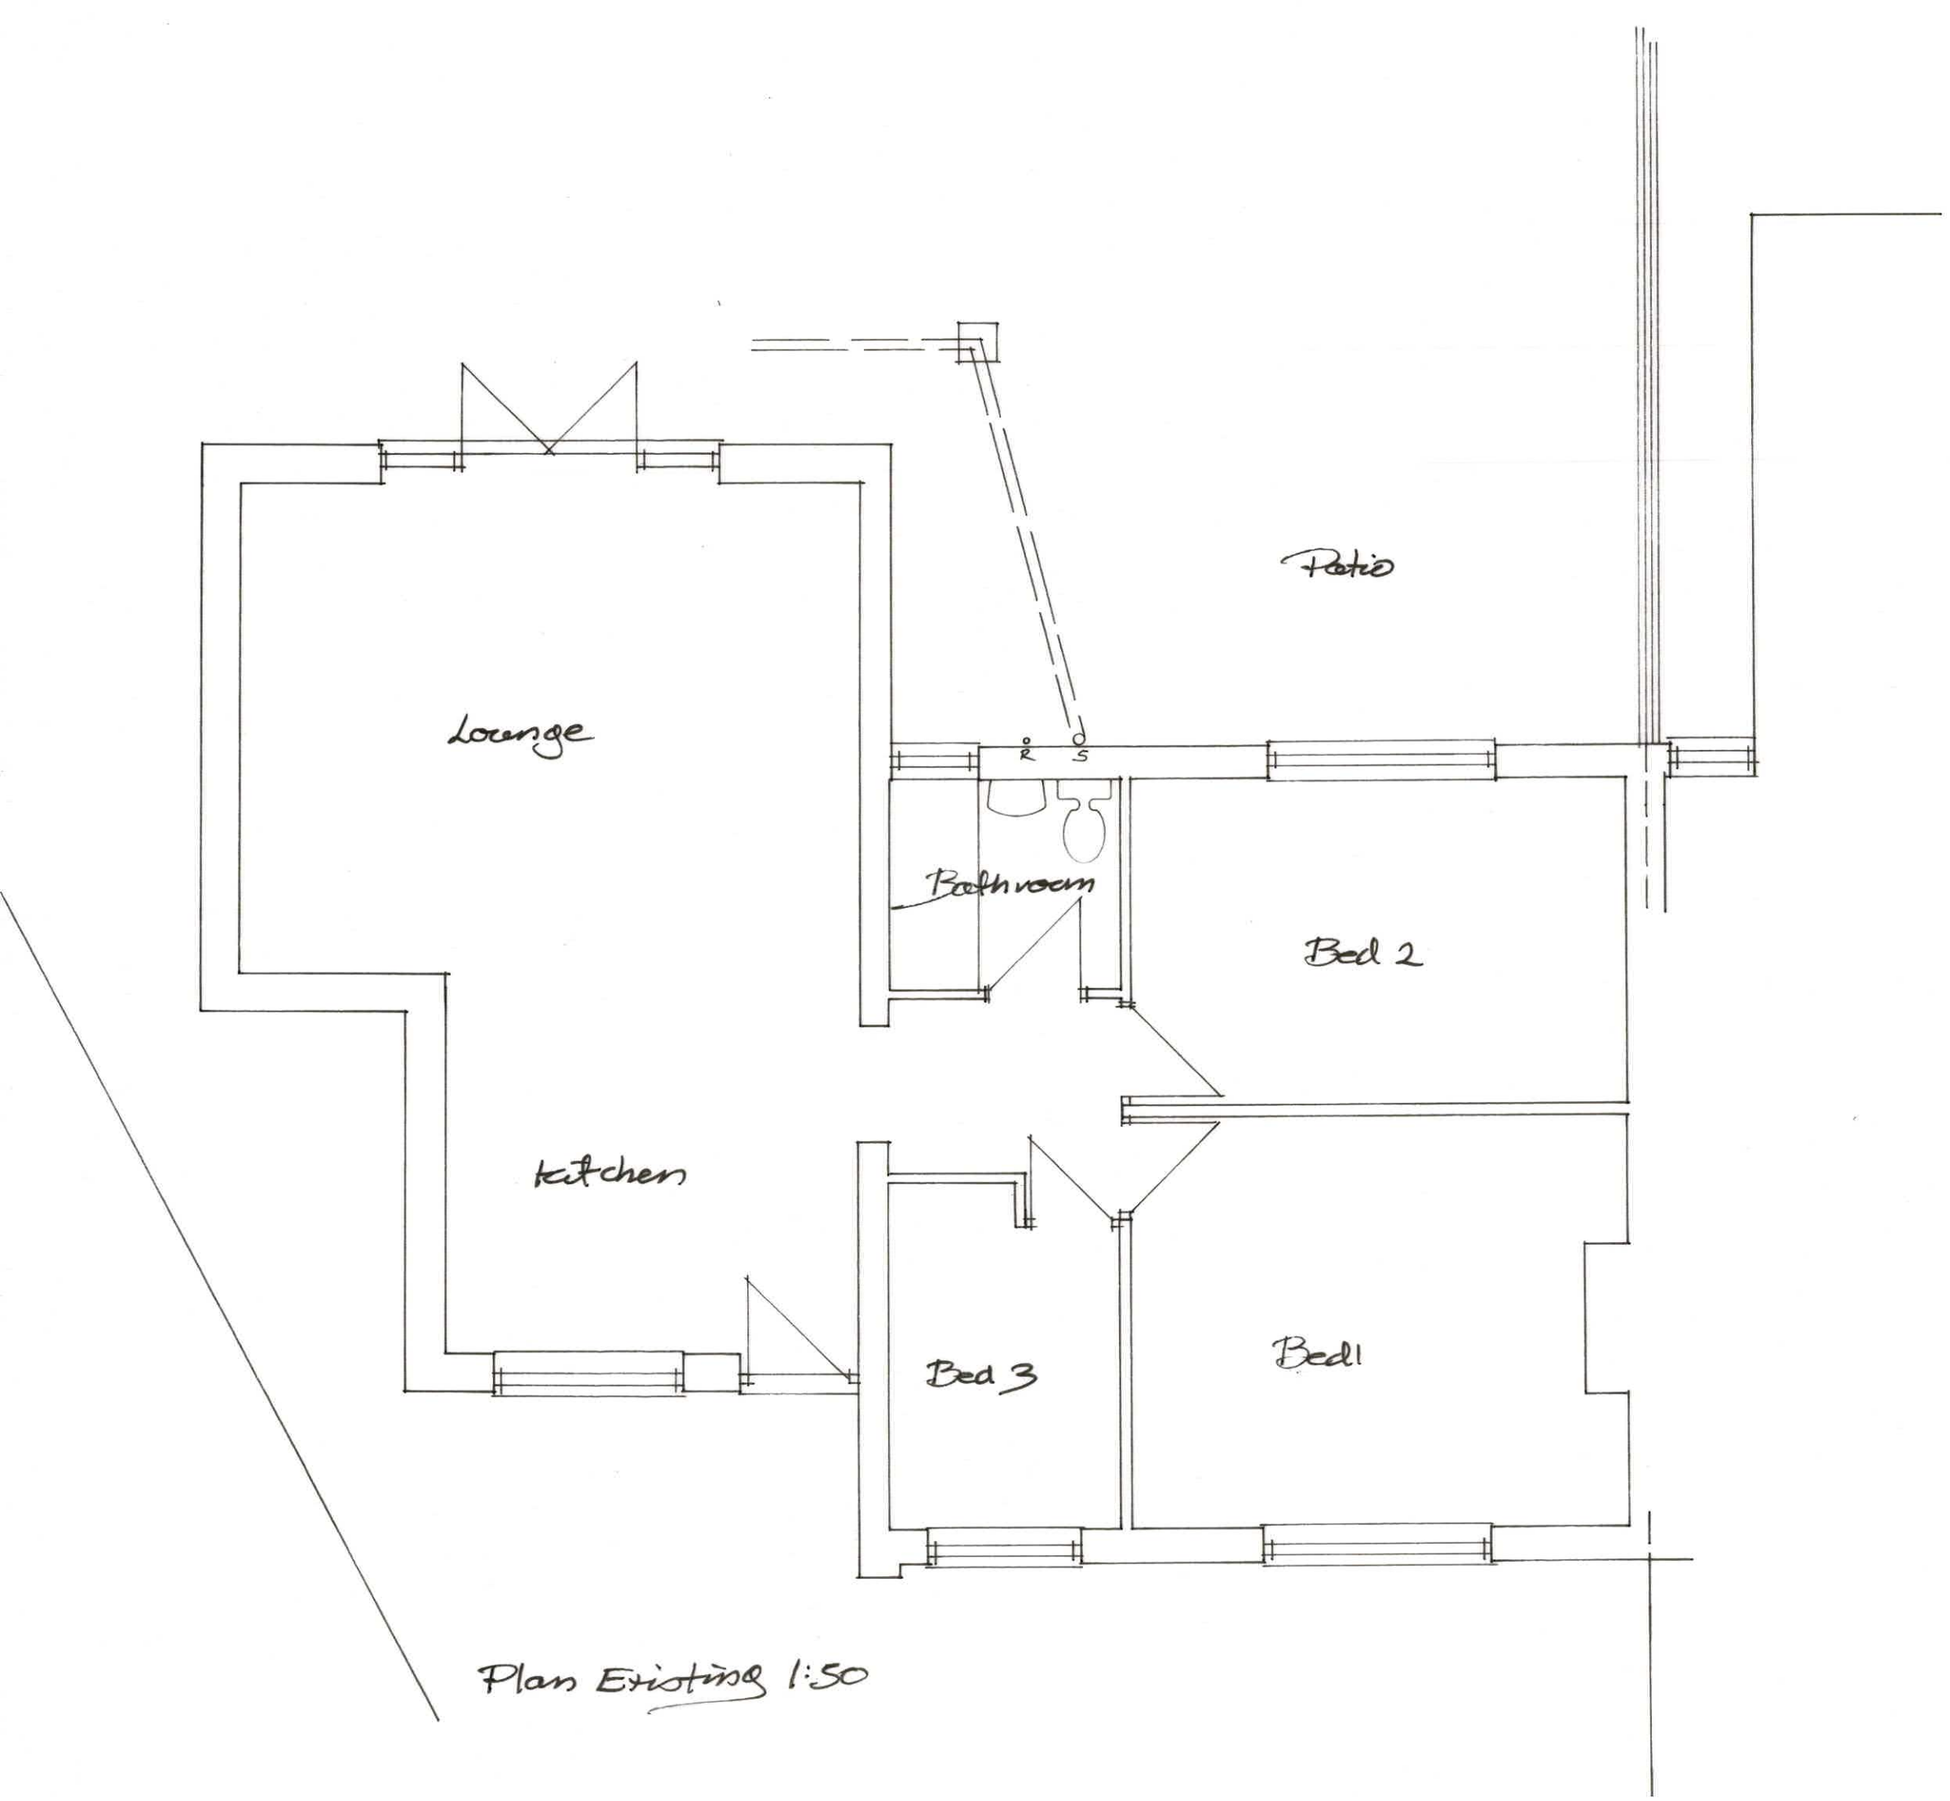

Plan Existing 1:50

CHRIS HYDE
3 Potley Lane
Corsham, Wilts
SN13 9RY
01225811057

Project 21 Kings Gardens
Hilperton
BA14 7NX

Drawing Floor Plan Existing

Scale 1:50

Drawing No 2537/1

Date June 2023

Drawn Chris Hyde

1:1 1:100 1:5 1:50

Lounge

Lantern

En-suite

Bedroom1

New Stud wall

Robe

Bathroom

Dining

Hall

Kitchen

Bedroom 2

Bedroom 3

Move Wall over

Plan Proposed 1:50

CHRIS HYDE
3 Potley Lane
Corsham, Wilts
SN13 9RY
01225811057

Project 21 Kings Gardens
Milperton
BA14 7HX

Drawing
Floor Plan Proposed
Planning

Scale 1:50

Drawing No 2537/2

Date June 2023

Drawn Chris Hyde

1:1 1:100 1:5 1:50

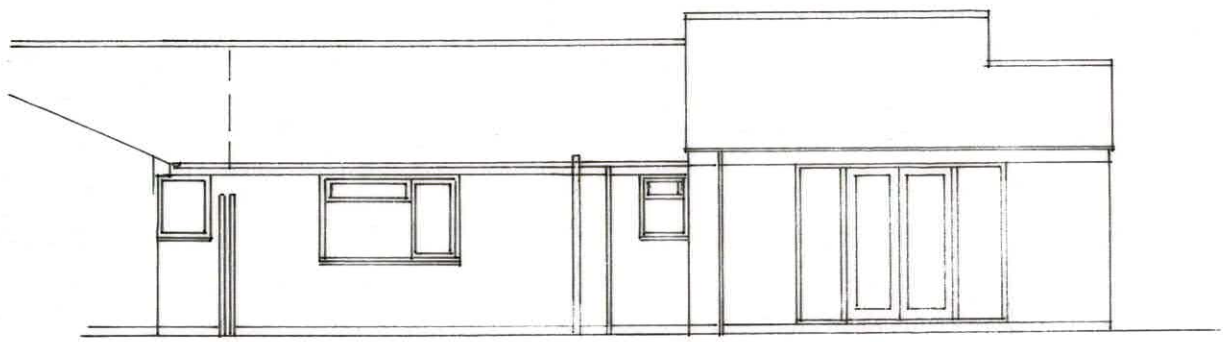

Rear - South East

Existing Elevations 1:100

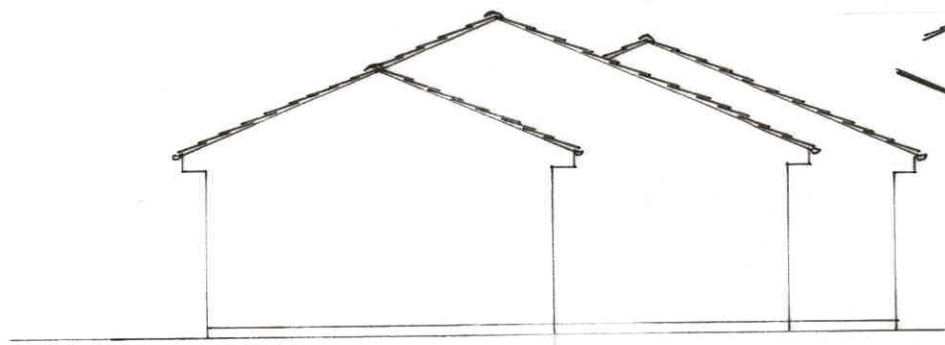

Side - North East

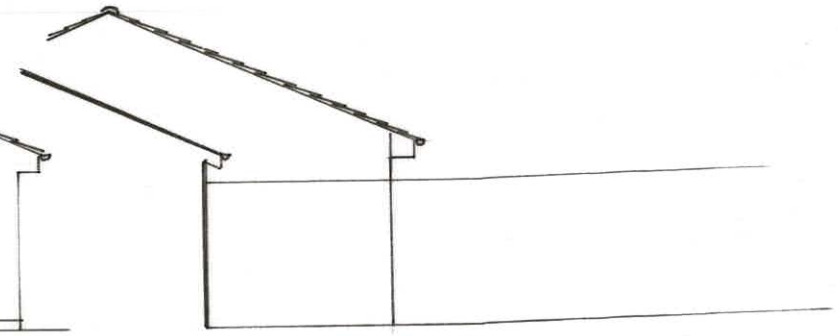

Side (at rear) South West

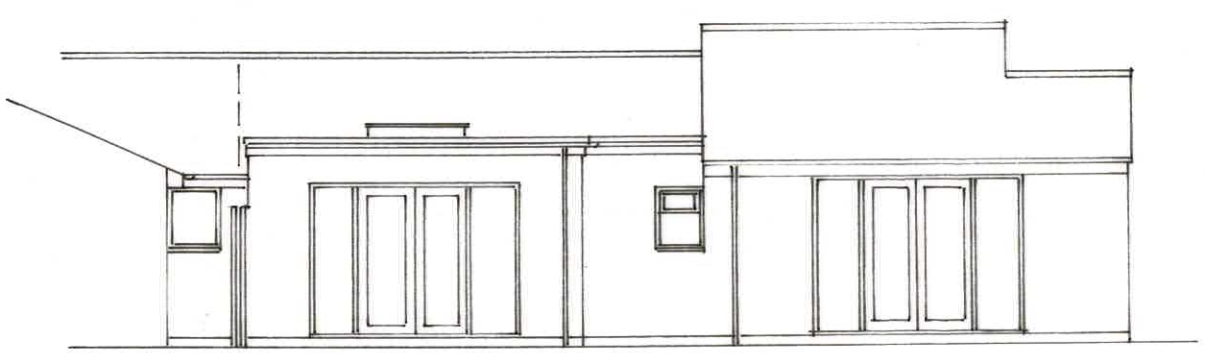

Rear - South East

Proposed Elevations 1:100

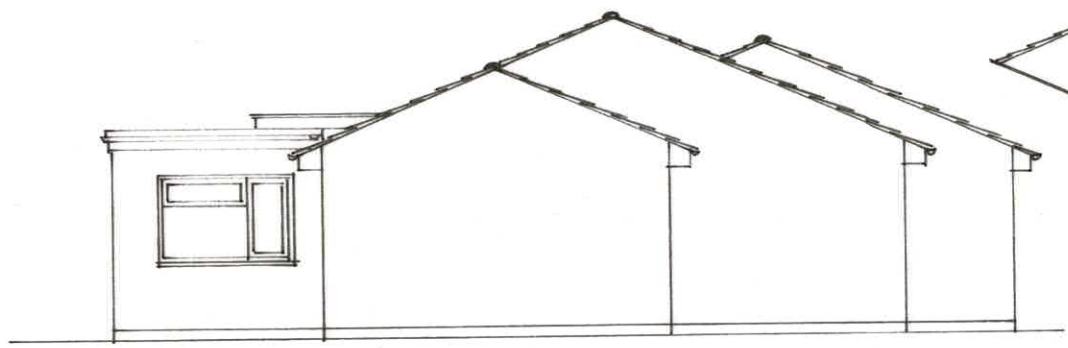

Side - North East

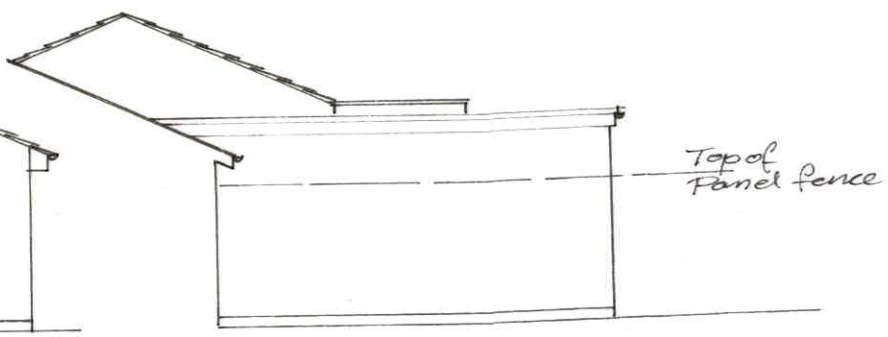

Side (at rear) South West

1:1
1:100

CHRIS HYDE
3 Potley Lane
Corsham, Wilts
SN13 9RY
01225811057

Project 21 Kings Gardens
Hilperton
BA14 7HX

Drawing Elevations
Existing & Proposed

Scale 1:100

Drawing No 2537/3

Date June 2023

Drawn Chris Hyde