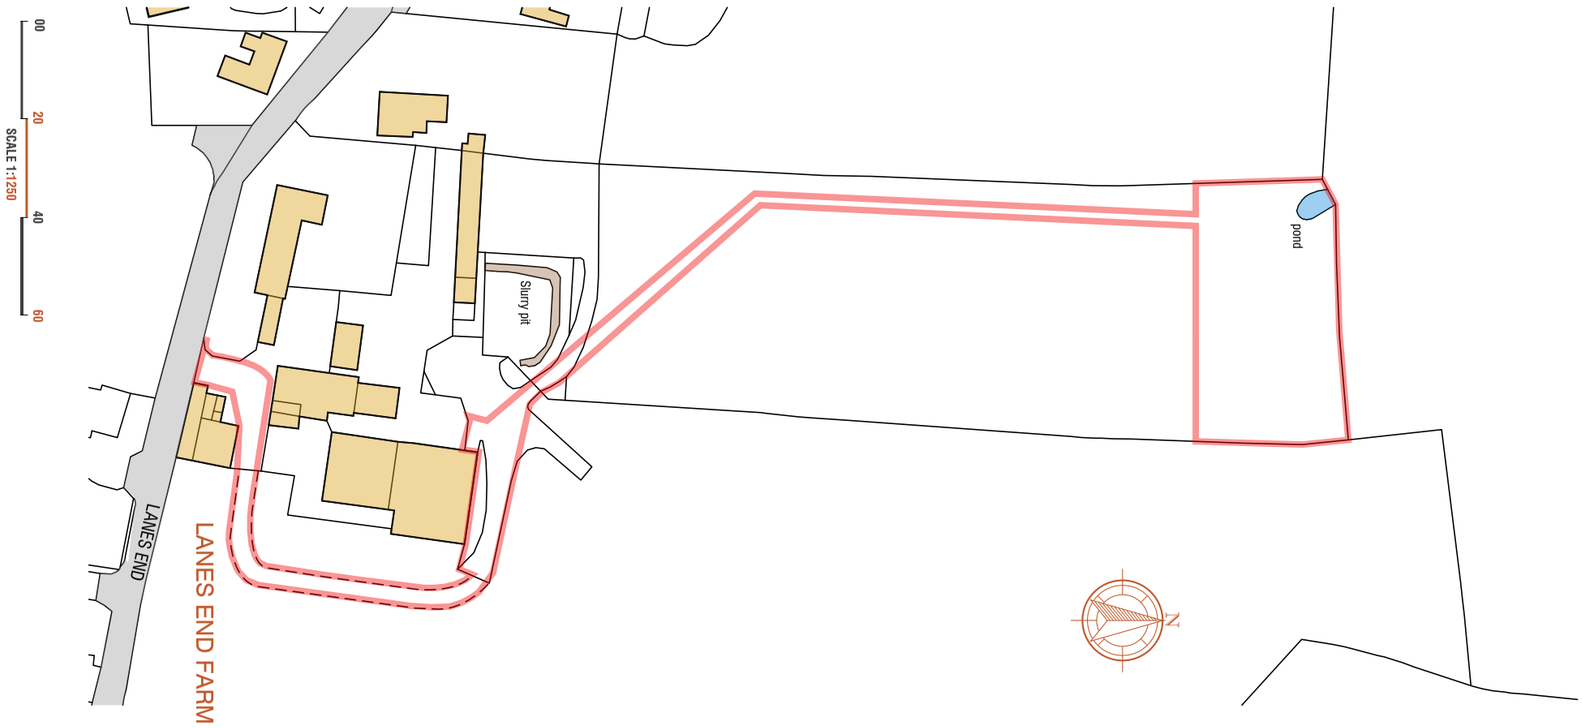

SCALE 1:500 — 00 05 10 15 20

SCALE 1:200 — 00 02 04 06 08

SCALE 1:100 — 00 01 02 03 04

SCALE 1:50 — 00 0.5 01 1.5 02

REVISION	DRAWING No.	PROJECT NO.	DESCRIPTION	DATE	
	01	LDC.2424	Location Plan	June. 2023	The Studio, 82 Broadmead, Corsham, SN13 9AP
		PROJECT	SCALE:		
		Lanes End Farm Gastard,Corsham, SN13 9QS	1:1250 @ A3		

All dimensions to be checked on site. Drawing for planning puposes only - Not for construction. Reproduction of this drawing is prohibited without the consent in writing of Land Development & Planning Consultants Ltd. Site plans are reproduced from the Ordnace Survey sheets with the permission of The Controller of HM Stationery Office. Crown Copyright Reserved. Licence Number AL546755.

LDPC Land, Development & Planning Consultants Ltd