

SIDE ELEVATION



REAR ELEVATION

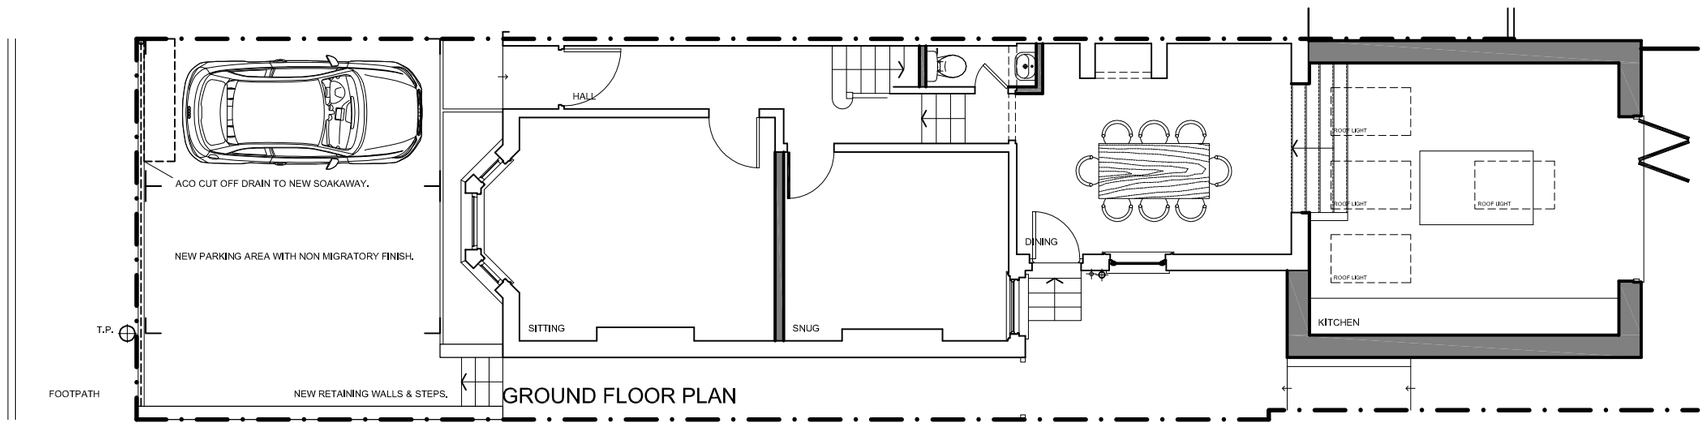

GROUND FLOOR PLAN

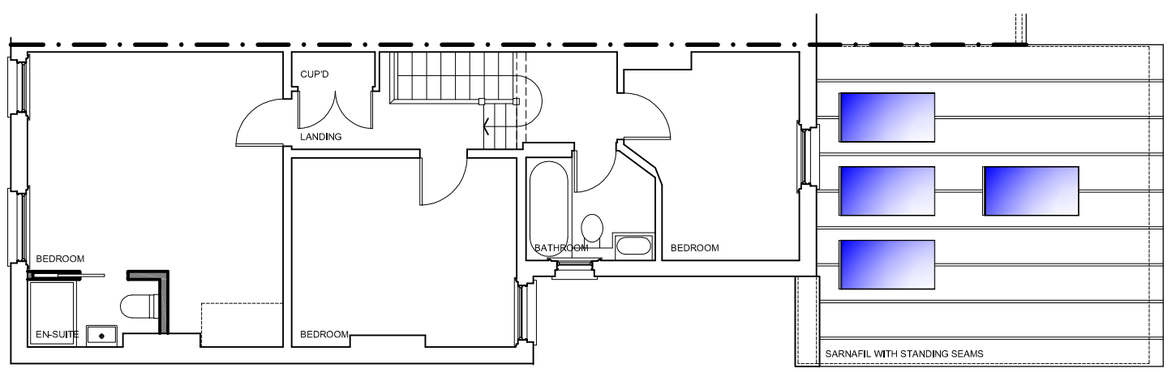

FIRST FLOOR & GROUND FLOOR ROOF PLAN

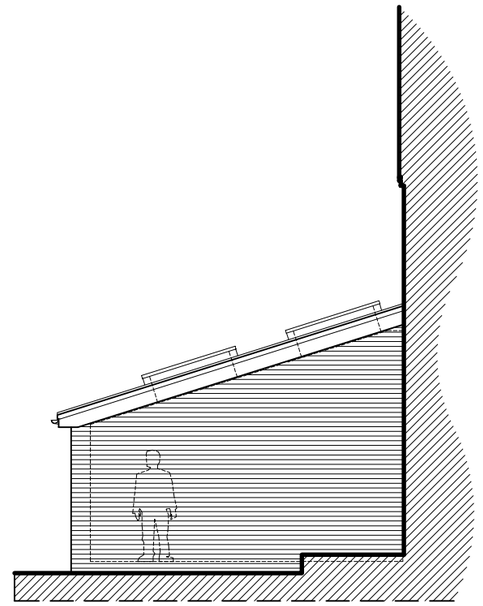

SIDE SECTIONAL ELEVATION

0 0,5 1 2 3m

	DATE	REVISIONS

CLIENT
MR & MRS PEARSON

JOB TITLE
PROPOSED IMPROVEMENTS
71 WAIN-A-LONG ROAD
SALISBURY
WILTSHIRE

1:100 @ A3

MAY 2021 | RJL

DRAWING TITLE
PROPOSED PLANS & ELEVATIONS.

PLANNING & DESIGN
22 DEVONSHIRE ROAD
SALISBURY
WILTSHIRE
SP1 3NW

DRAWING No 1319/02 | REV J