

NOTE:


10 no. solar photovoltaic panels
Size: 1724x1134mm
Product: Eurener MEPV 108 Half-cut Icon, Black, 410Wp

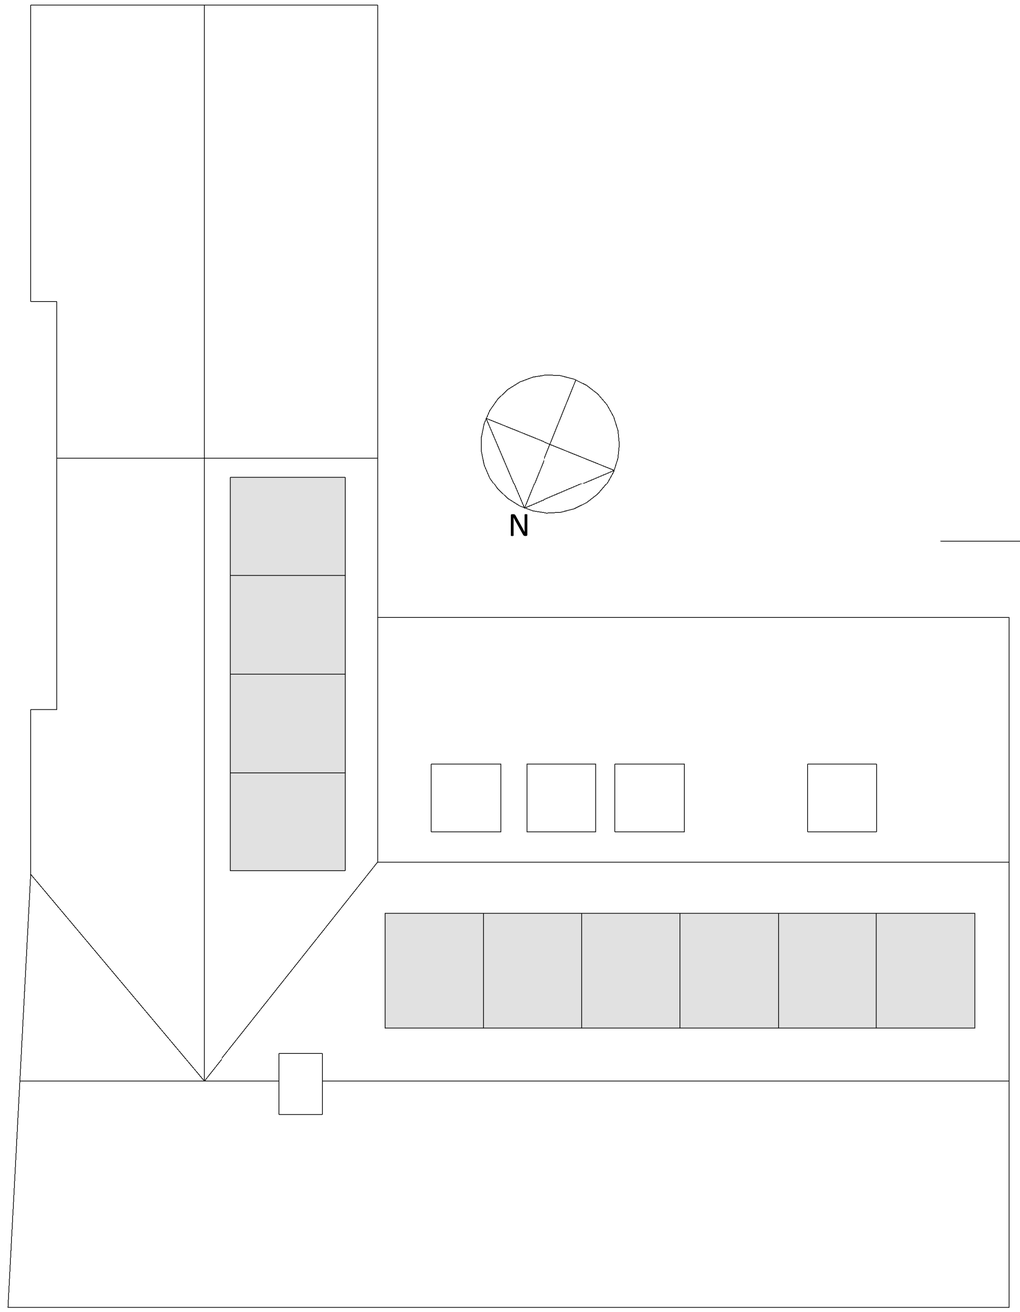

ROOF PLAN

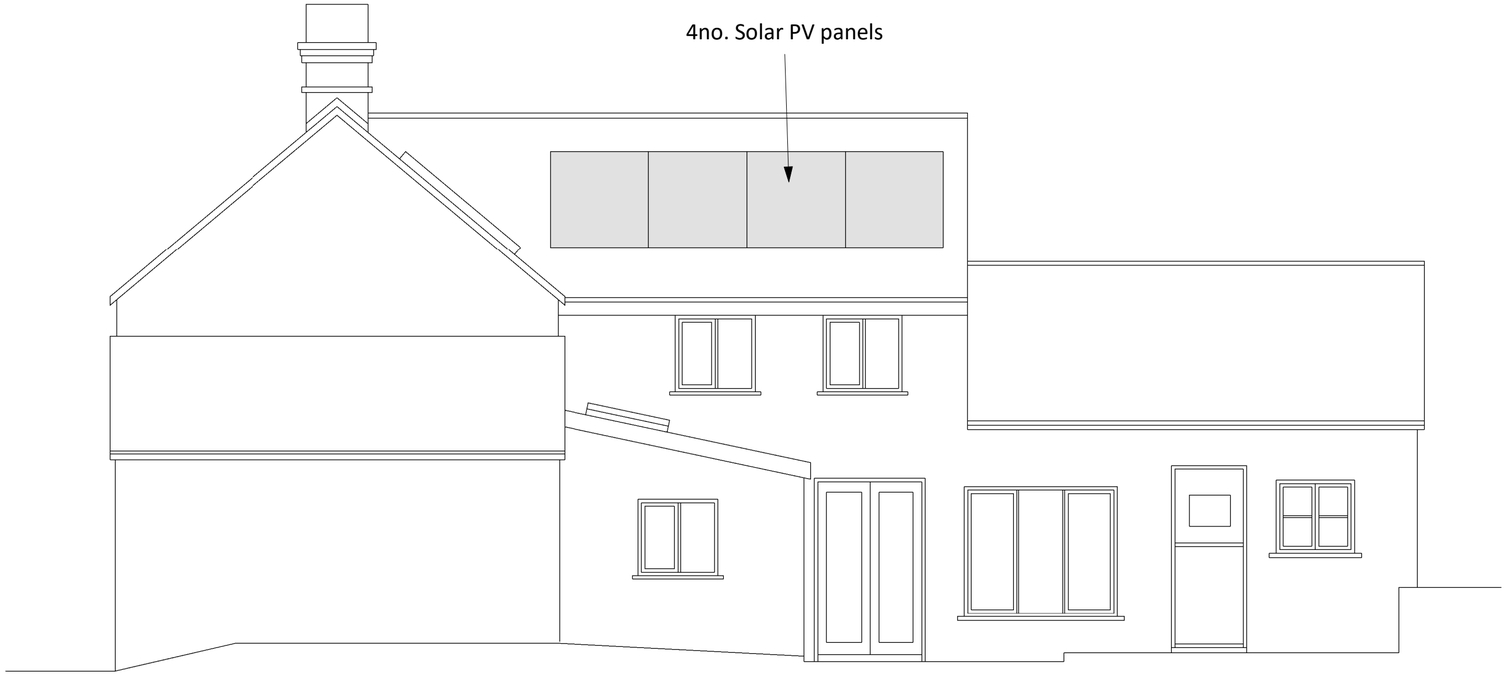

WEST ELEVATION

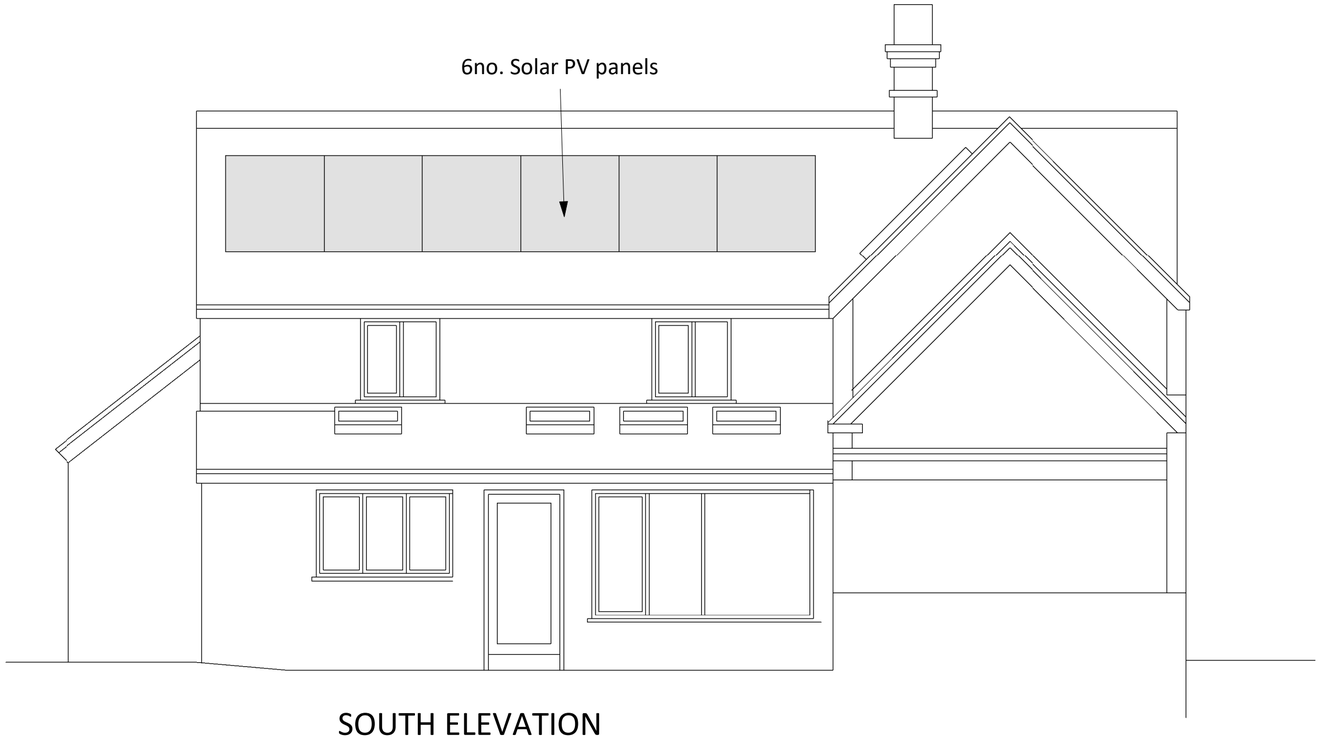

SOUTH ELEVATION

Proposed
1 : 50

0 5m

11, The Square, Aldbourne
Wiltshire. SN8 2DU
Proposed Solar PV Panel Installation
Proposed Plans