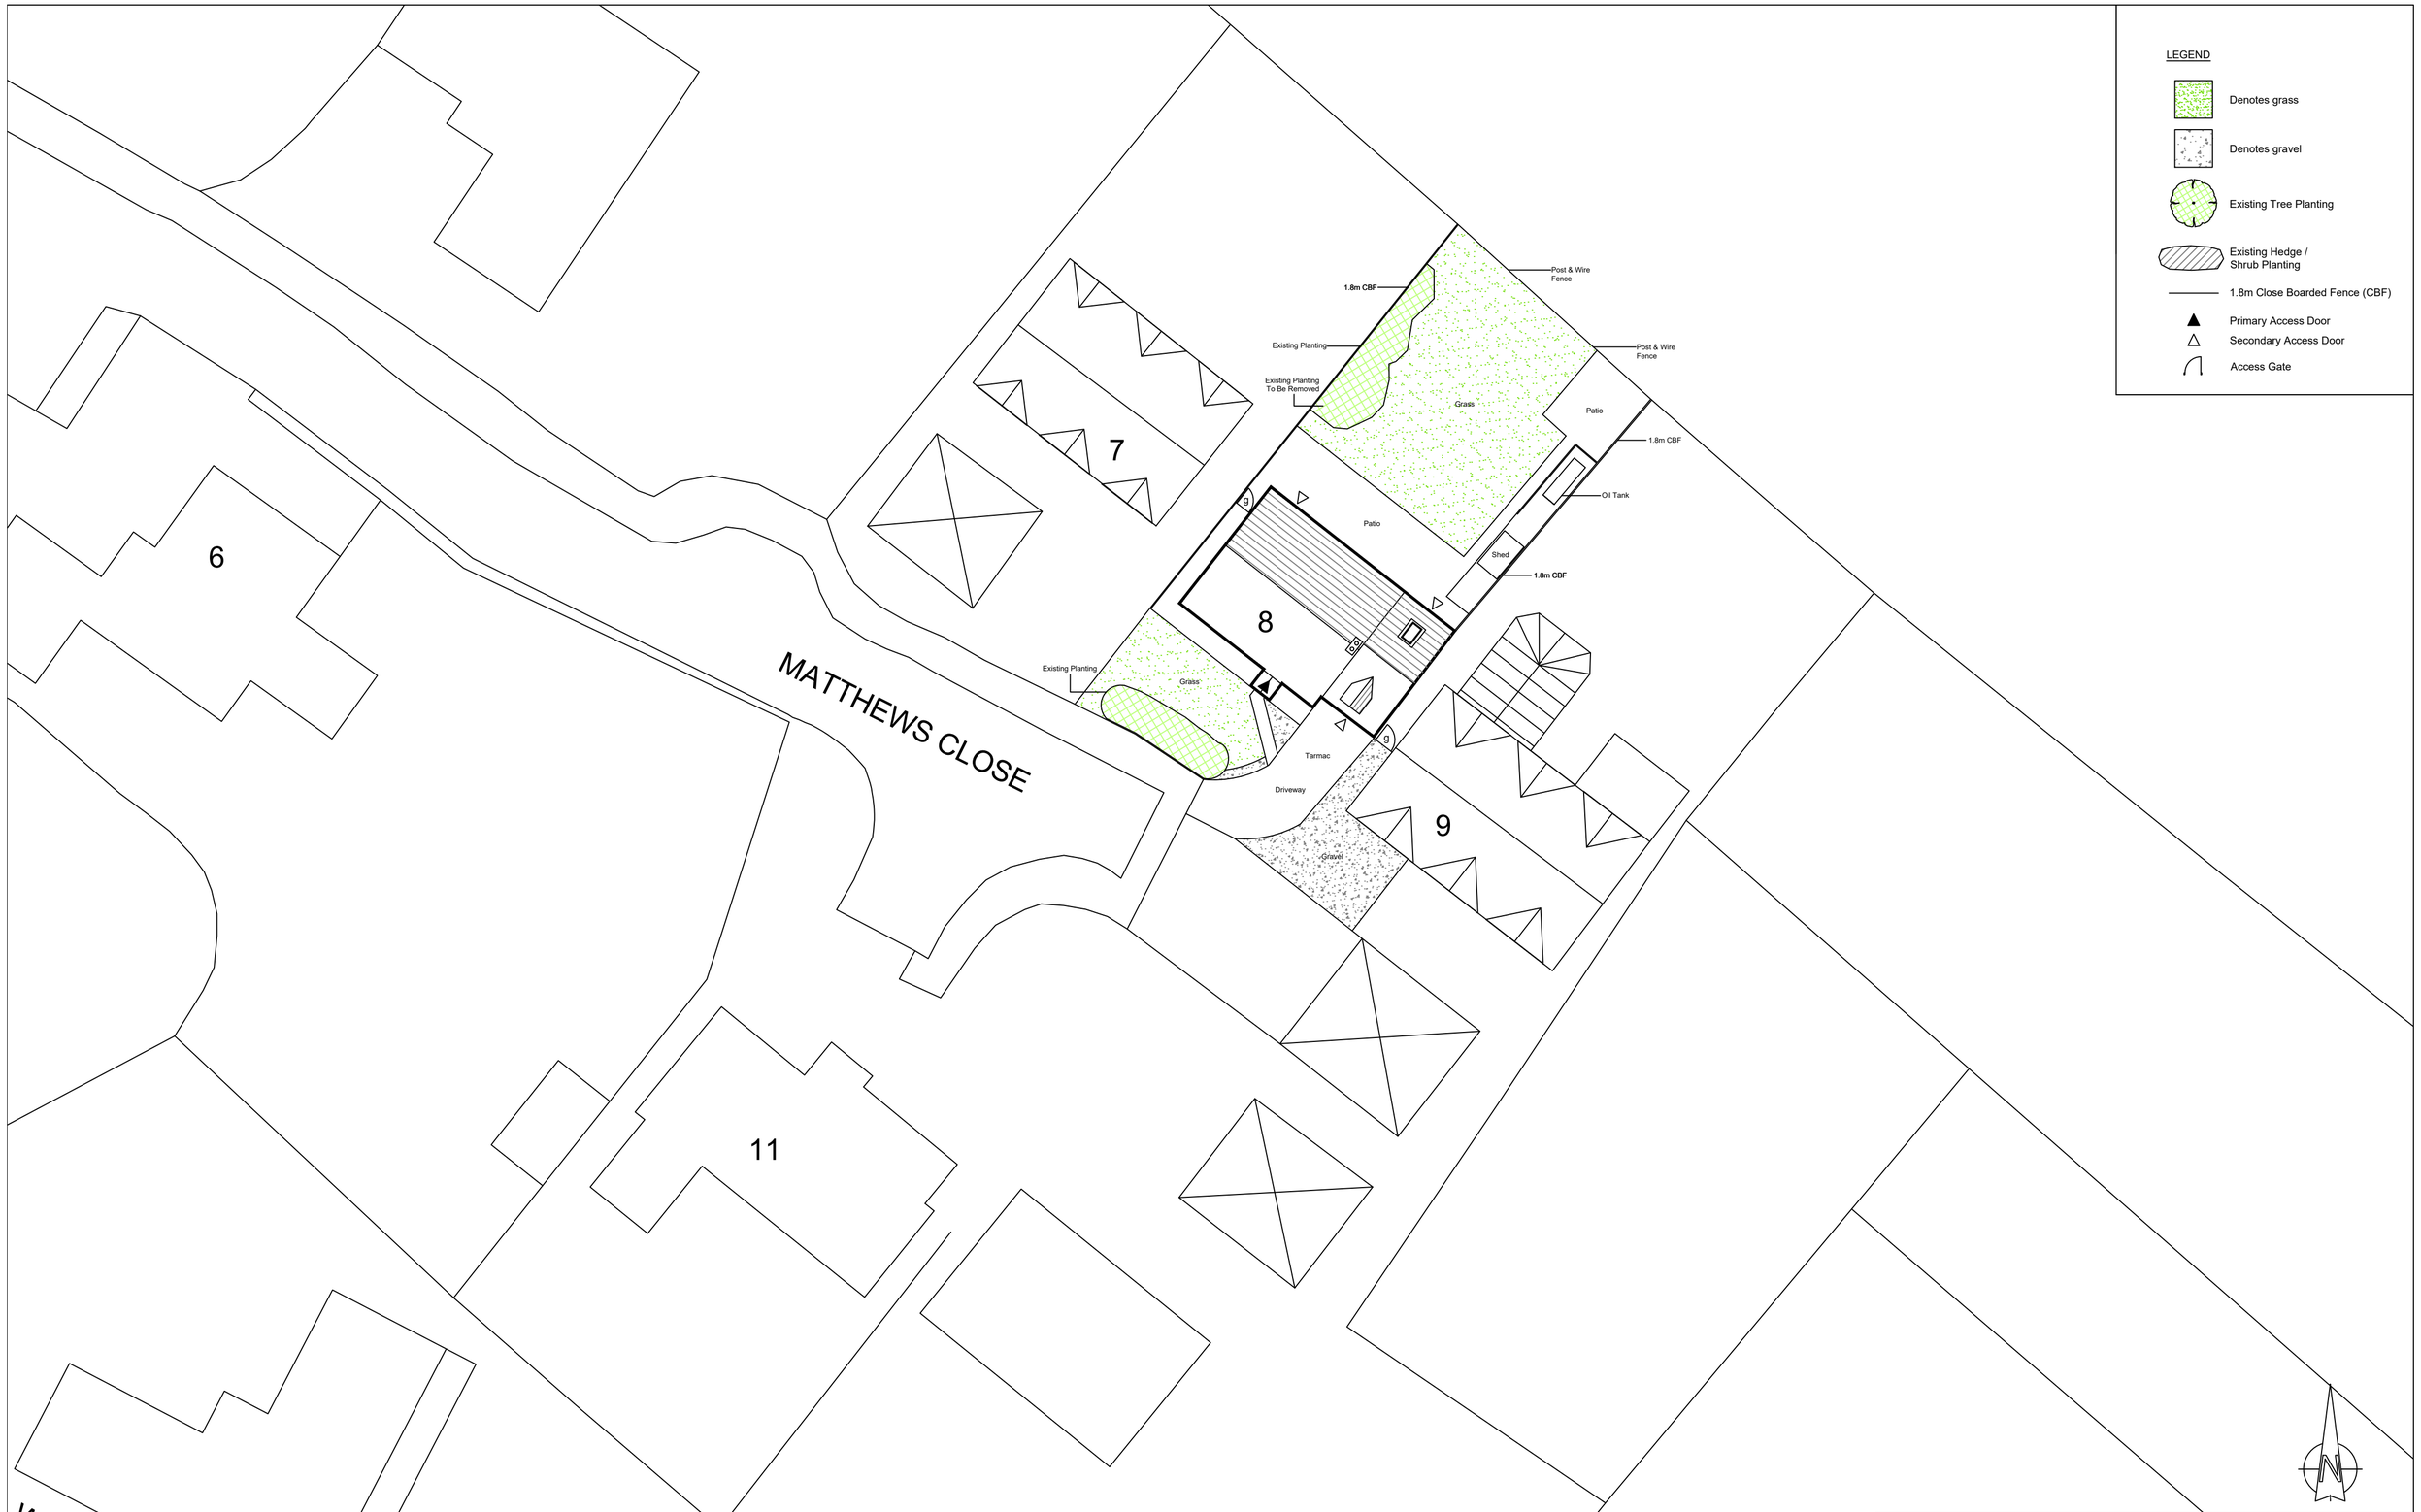

SCALE 1:200

0 2m 4m 6m 8m 10m

Rev	Date	Description

- All drawings are copyright
- Report all discrepancies to project administrator
- Do not scale drawing for construction purposes
- All dimensions to be checked on site

Project Title
8 Matthews Close
All Cannings
Devizes
SN10 3NU

Client
-

Ian Sullivan Architecture Ltd

101 Victoria Road, Swindon, Wiltshire SN1 3BD.
Tel/Fax 01793 612663 - E-mail: info@iansullivanarchitecture.co.uk

Drawing Title
EXISTING SITE PLAN

Job No	Drawing No	Rev
3033	100	-

Scale	Drawn	Chkd	Date
1 : 200 @ A2	OS	ISA	May' 2023