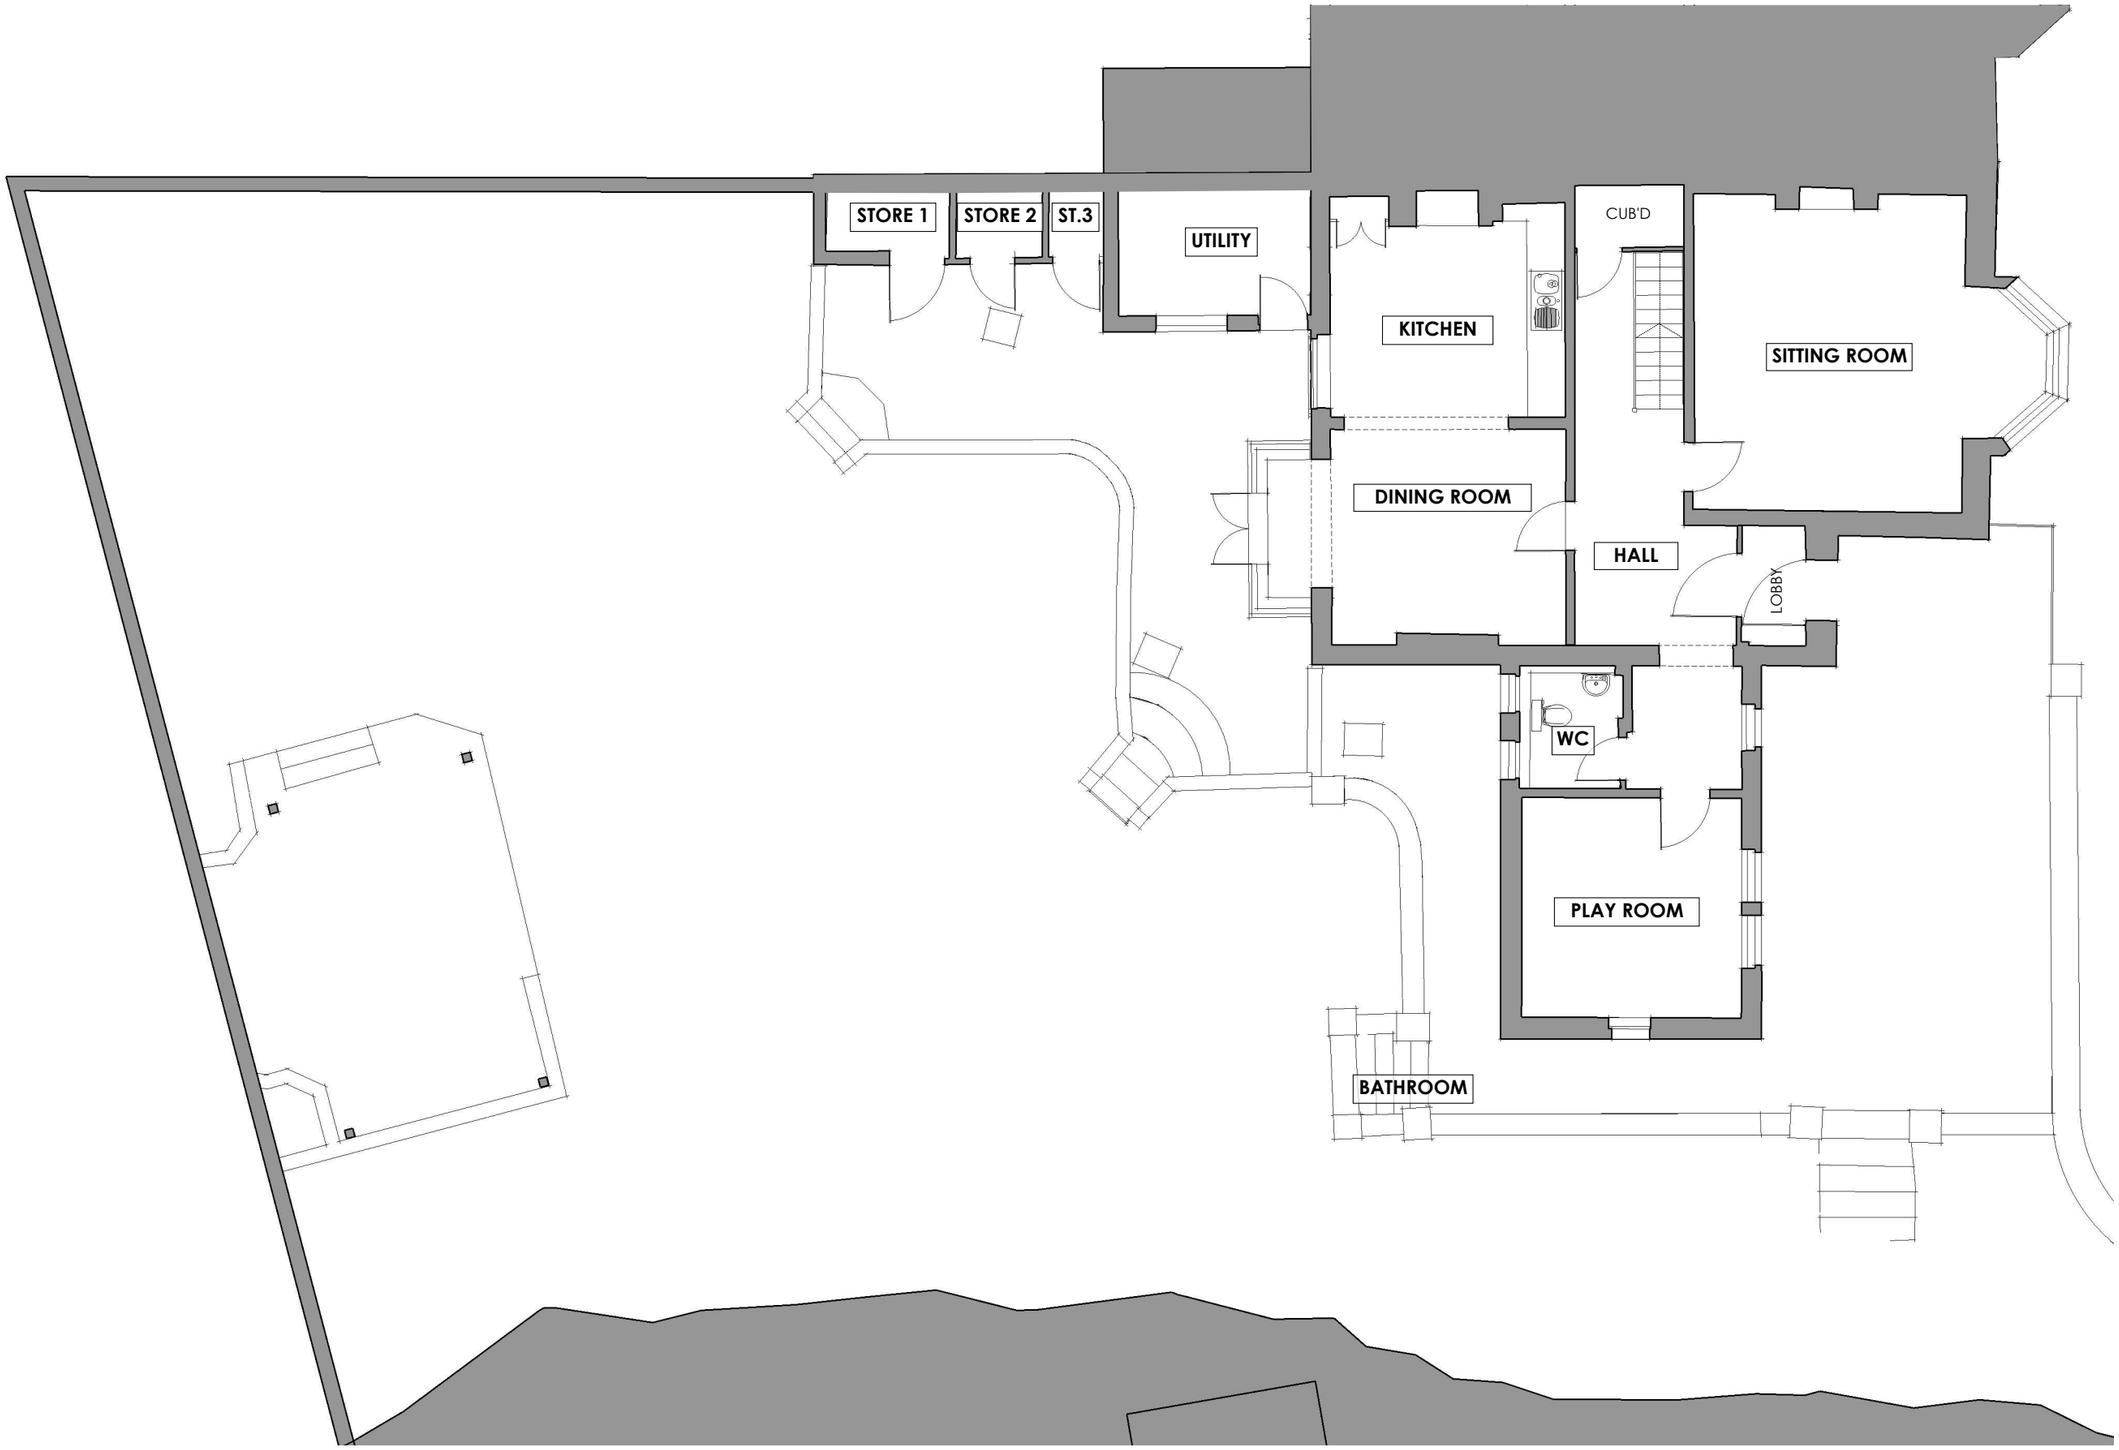


GENERAL NOTES
All work to be to the entire satisfaction of the Local Authority, notwithstanding anything shown on these drawings.

All materials, components and workmanship are to comply with the relevant British Standards, Codes of Practice, and any appropriate applicable manufacturers' recommendations.

ALL DIMENSIONS ARE STRUCTURAL UNLESS OTHERWISE NOTED.

Both drawing and design are © Matthew Clay Architects Ltd 2023.

KEY
AREAS FOR DEMOLITION
NEW BUILD / EXTENSION
EXISTING LINE OF OWNERSHIP

SPECIFIC NOTES - EXISTING MATERIALS

ROOF
Natural slate tile pitched roofs to main house.
Double Roman clay tiles to single storey attached outbuildings to rear elevation.

WALLS
Mix of brick and rendered masonry to main elevations.
Brick to rear single storey outbuildings.

WINDOWS / DOORS
Mix of single and double glazed sash and casement windows in painted timber frames.
Doors - mix of solid painted timber and painted timber w/ glazed vision panels.

PLANNING ISSUE

- PLANNING ISSUE 29.06.2023

0m 5m

1:100 @ A3

PROJECT
EXTENSION TO 'LOWDEN LODGE',
LOWDEN HILL,
CHIPPENHAM, WILTS SN15 2BT

DRAWING NAME
EXISTING FLOOR PLANS

DRAWING NUMBER
251.3.011

REVISION
-

matthew clay architects