


NORTH ELEVATION

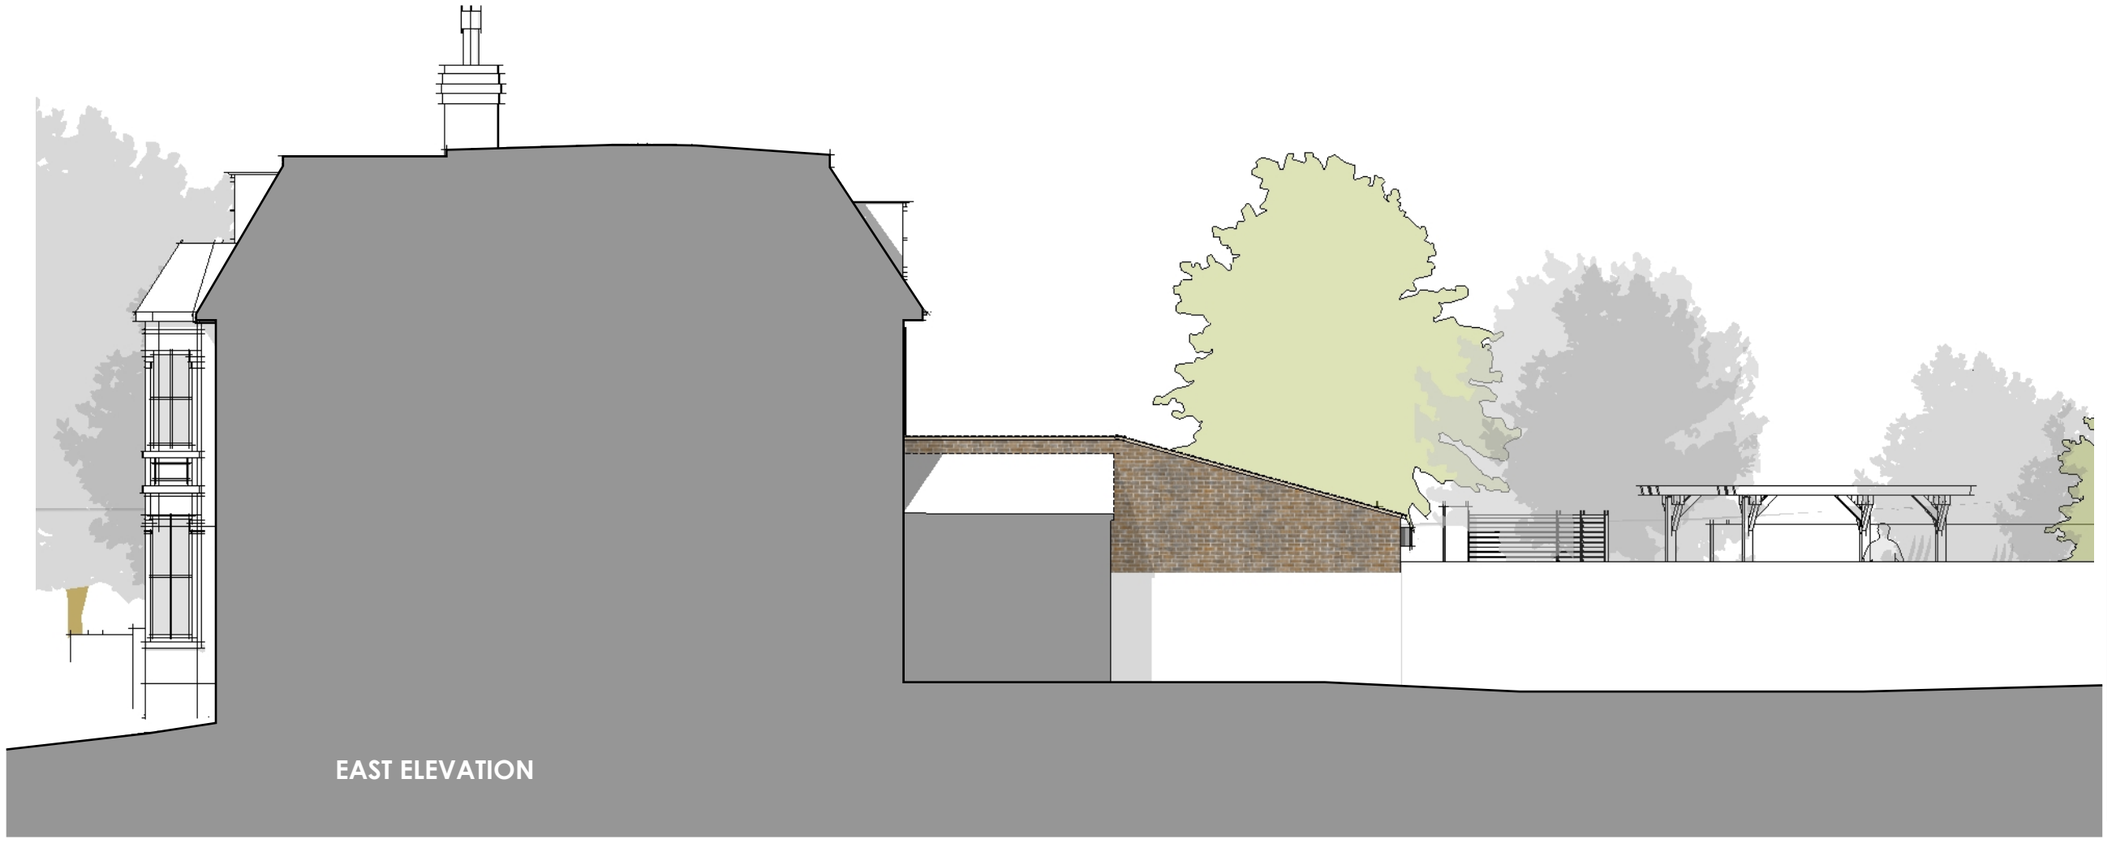

EAST ELEVATION

GENERAL NOTES
All work to be to the entire satisfaction of the Local Authority, notwithstanding anything shown on these drawings.

All materials, components and workmanship are to comply with the relevant British Standards, Codes of Practice, and any appropriate applicable manufacturers' recommendations.

ALL DIMENSIONS ARE STRUCTURAL UNLESS OTHERWISE NOTED.

Both drawing and design are © Matthew Clay Architects Ltd 2023.

KEY
AREAS FOR DEMOLITION

NEW BUILD / EXTENSION

EXISTING LINE OF OWNERSHIP

SPECIFIC NOTES - PROPOSED MATERIALS

ROOF
Pressed metal roof with oiled hardwood to underside of eaves / soffits.

WALLS
Rendered masonry to proposed rear extensions.

WINDOWS / DOORS
Windows - Aluminium 'crittal style' casement windows with d-glazed vision panels.
Doors - Aluminium 'crittal style' doors with d-glazed vision panels.
Rooflight over Dining Area - d-glazed panel set in powder -coated painted aluminium frame abutting existing rear wall.
Rooflights over Utility - Velux-style rooflight set flush with metal roof finish.

PLANNING ISSUE

B PLANNING ISSUE 20.06.2023

0m 5m

1:100 @ A3

PROJECT
EXTENSION TO 'LOWDEN LODGE',
LOWDEN HILL,
CHIPPENHAM, WILTS SN15 2BT

DRAWING NAME
PROPOSED ELEVATIONS - 2

DRAWING NUMBER **251.3.121** REVISION B

matthew clay architects