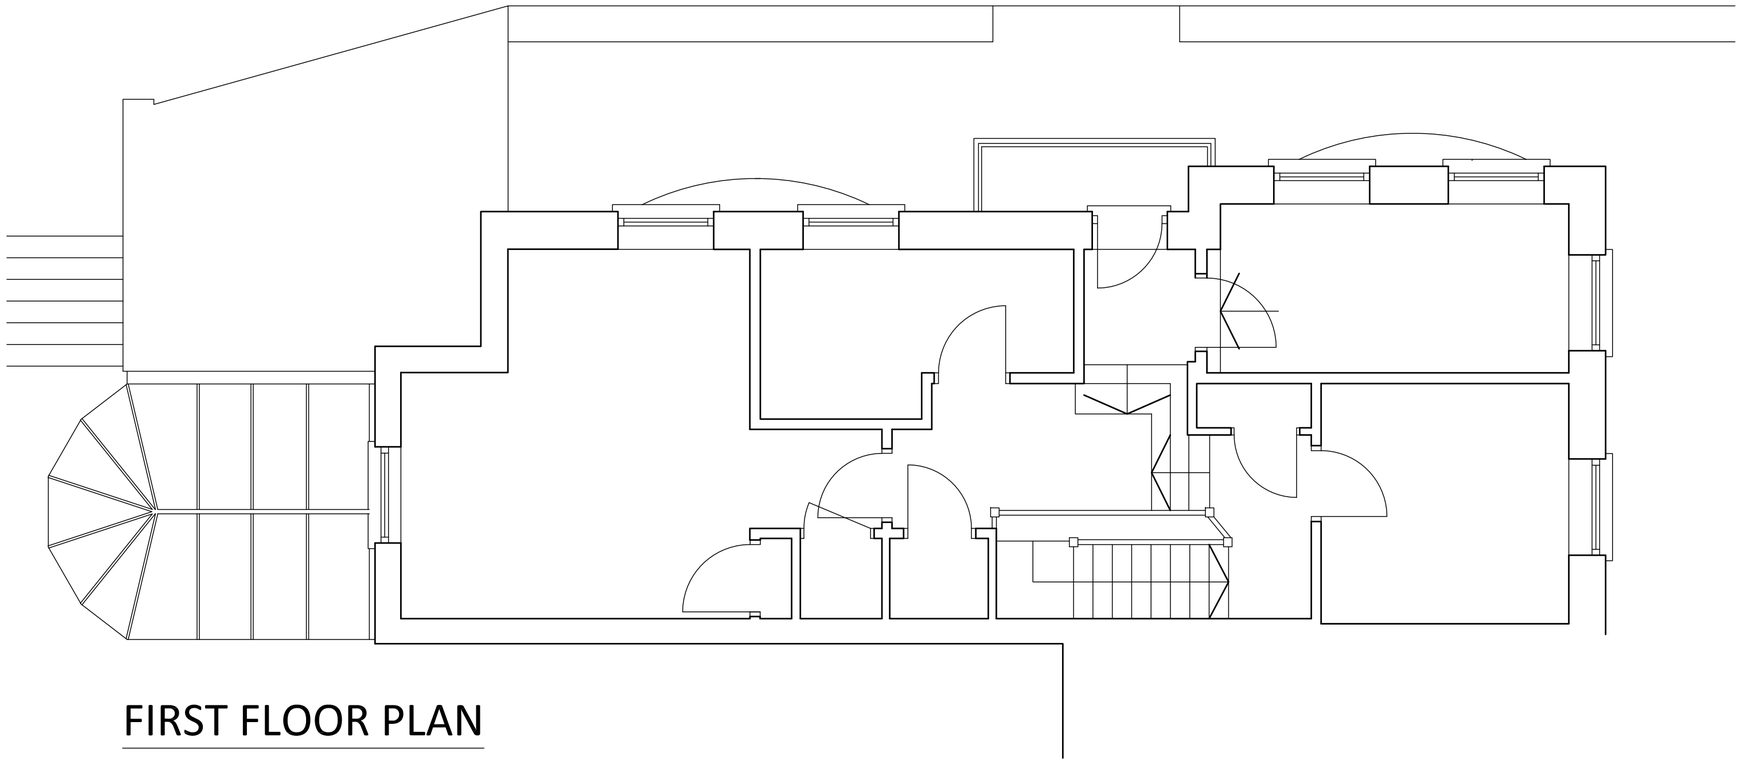

FIRST FLOOR PLAN

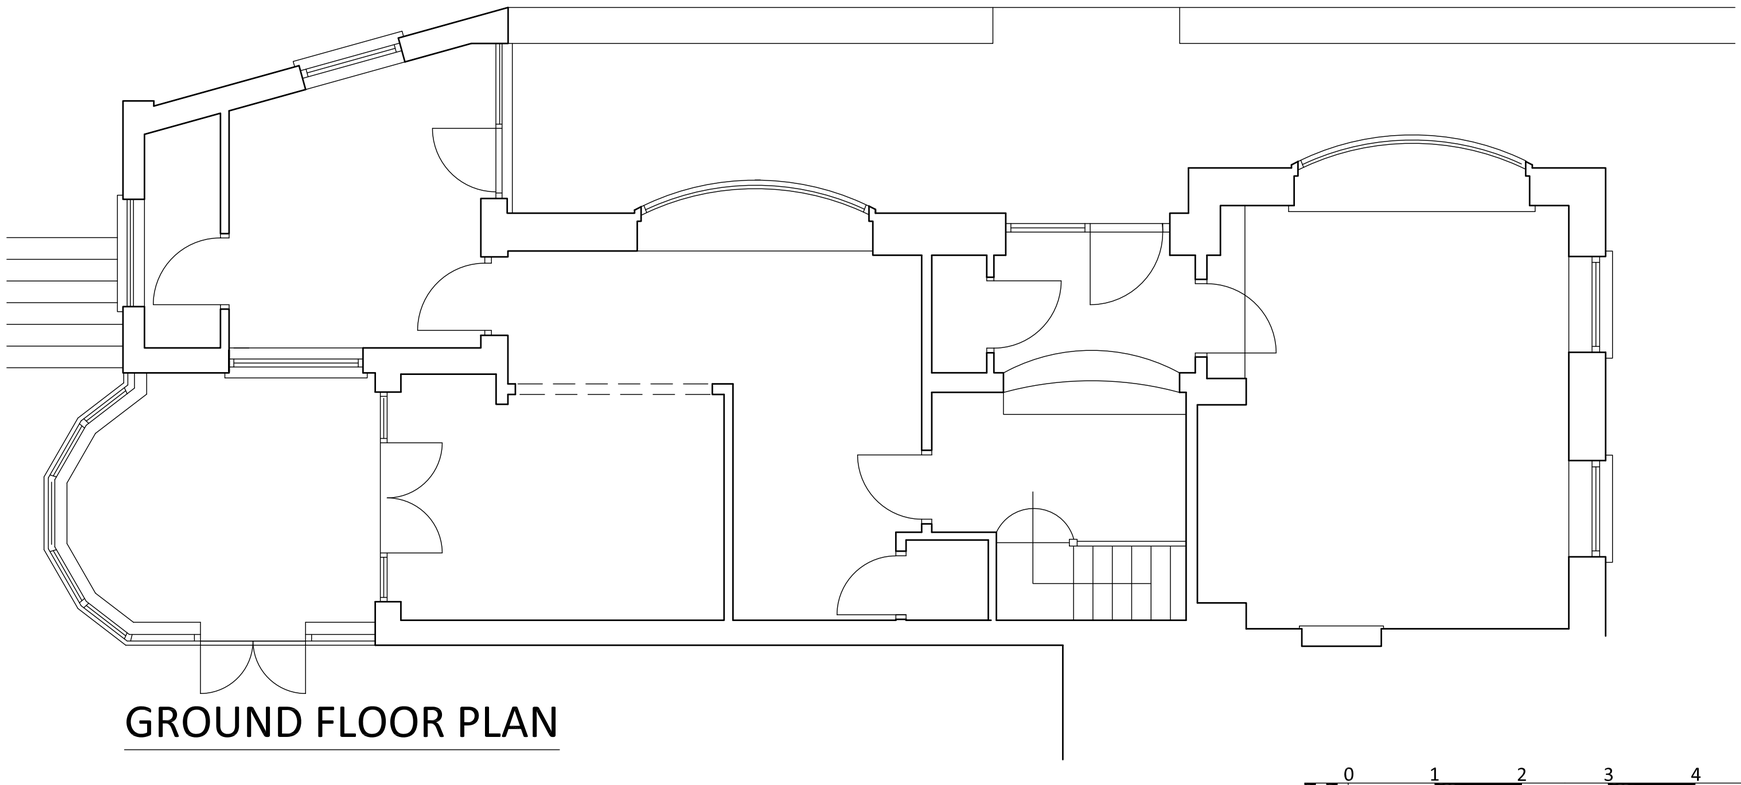

GROUND FLOOR PLAN

0 1 2 3 4 5metres

LARNER SING LIMITED

CHARTERED PRACTICE FOR BUILDING DESIGN & PLANNING

CONTACT ADDRESSES: UK - 29 LOWER STREET, RODE, SOMERSET, BA11 6PU
« FRANCE - MAS DEL SOL, 46260, CONDOTS.
« T+44 (0) 1373830838 M +44 (0) 7783348541 «
EMAIL: IAN@LARNER-SING.COM
« DIRECTOR IAN SING MRICS MCIOB MASI MCIAT

Revisions

Project Title

40A TROWBRIDGE RD. BRADFORD -ON-AVON

Drawing Title

EXISTING GROUND AND FIRST FLOOR PLANS

This drawing is copyright

Contractors must verify all dimensions at the site befor setting out, commencing work or making any shop drawing. Do not scale off the drawing. Only figured dimensions are be worked from. Any discrepancies must be reported to th consultant immediately.

Sheet Size
A2

Date
APRIL 23

Scale
1:50

Prepared by
IDS

Drawing No.
787/S01