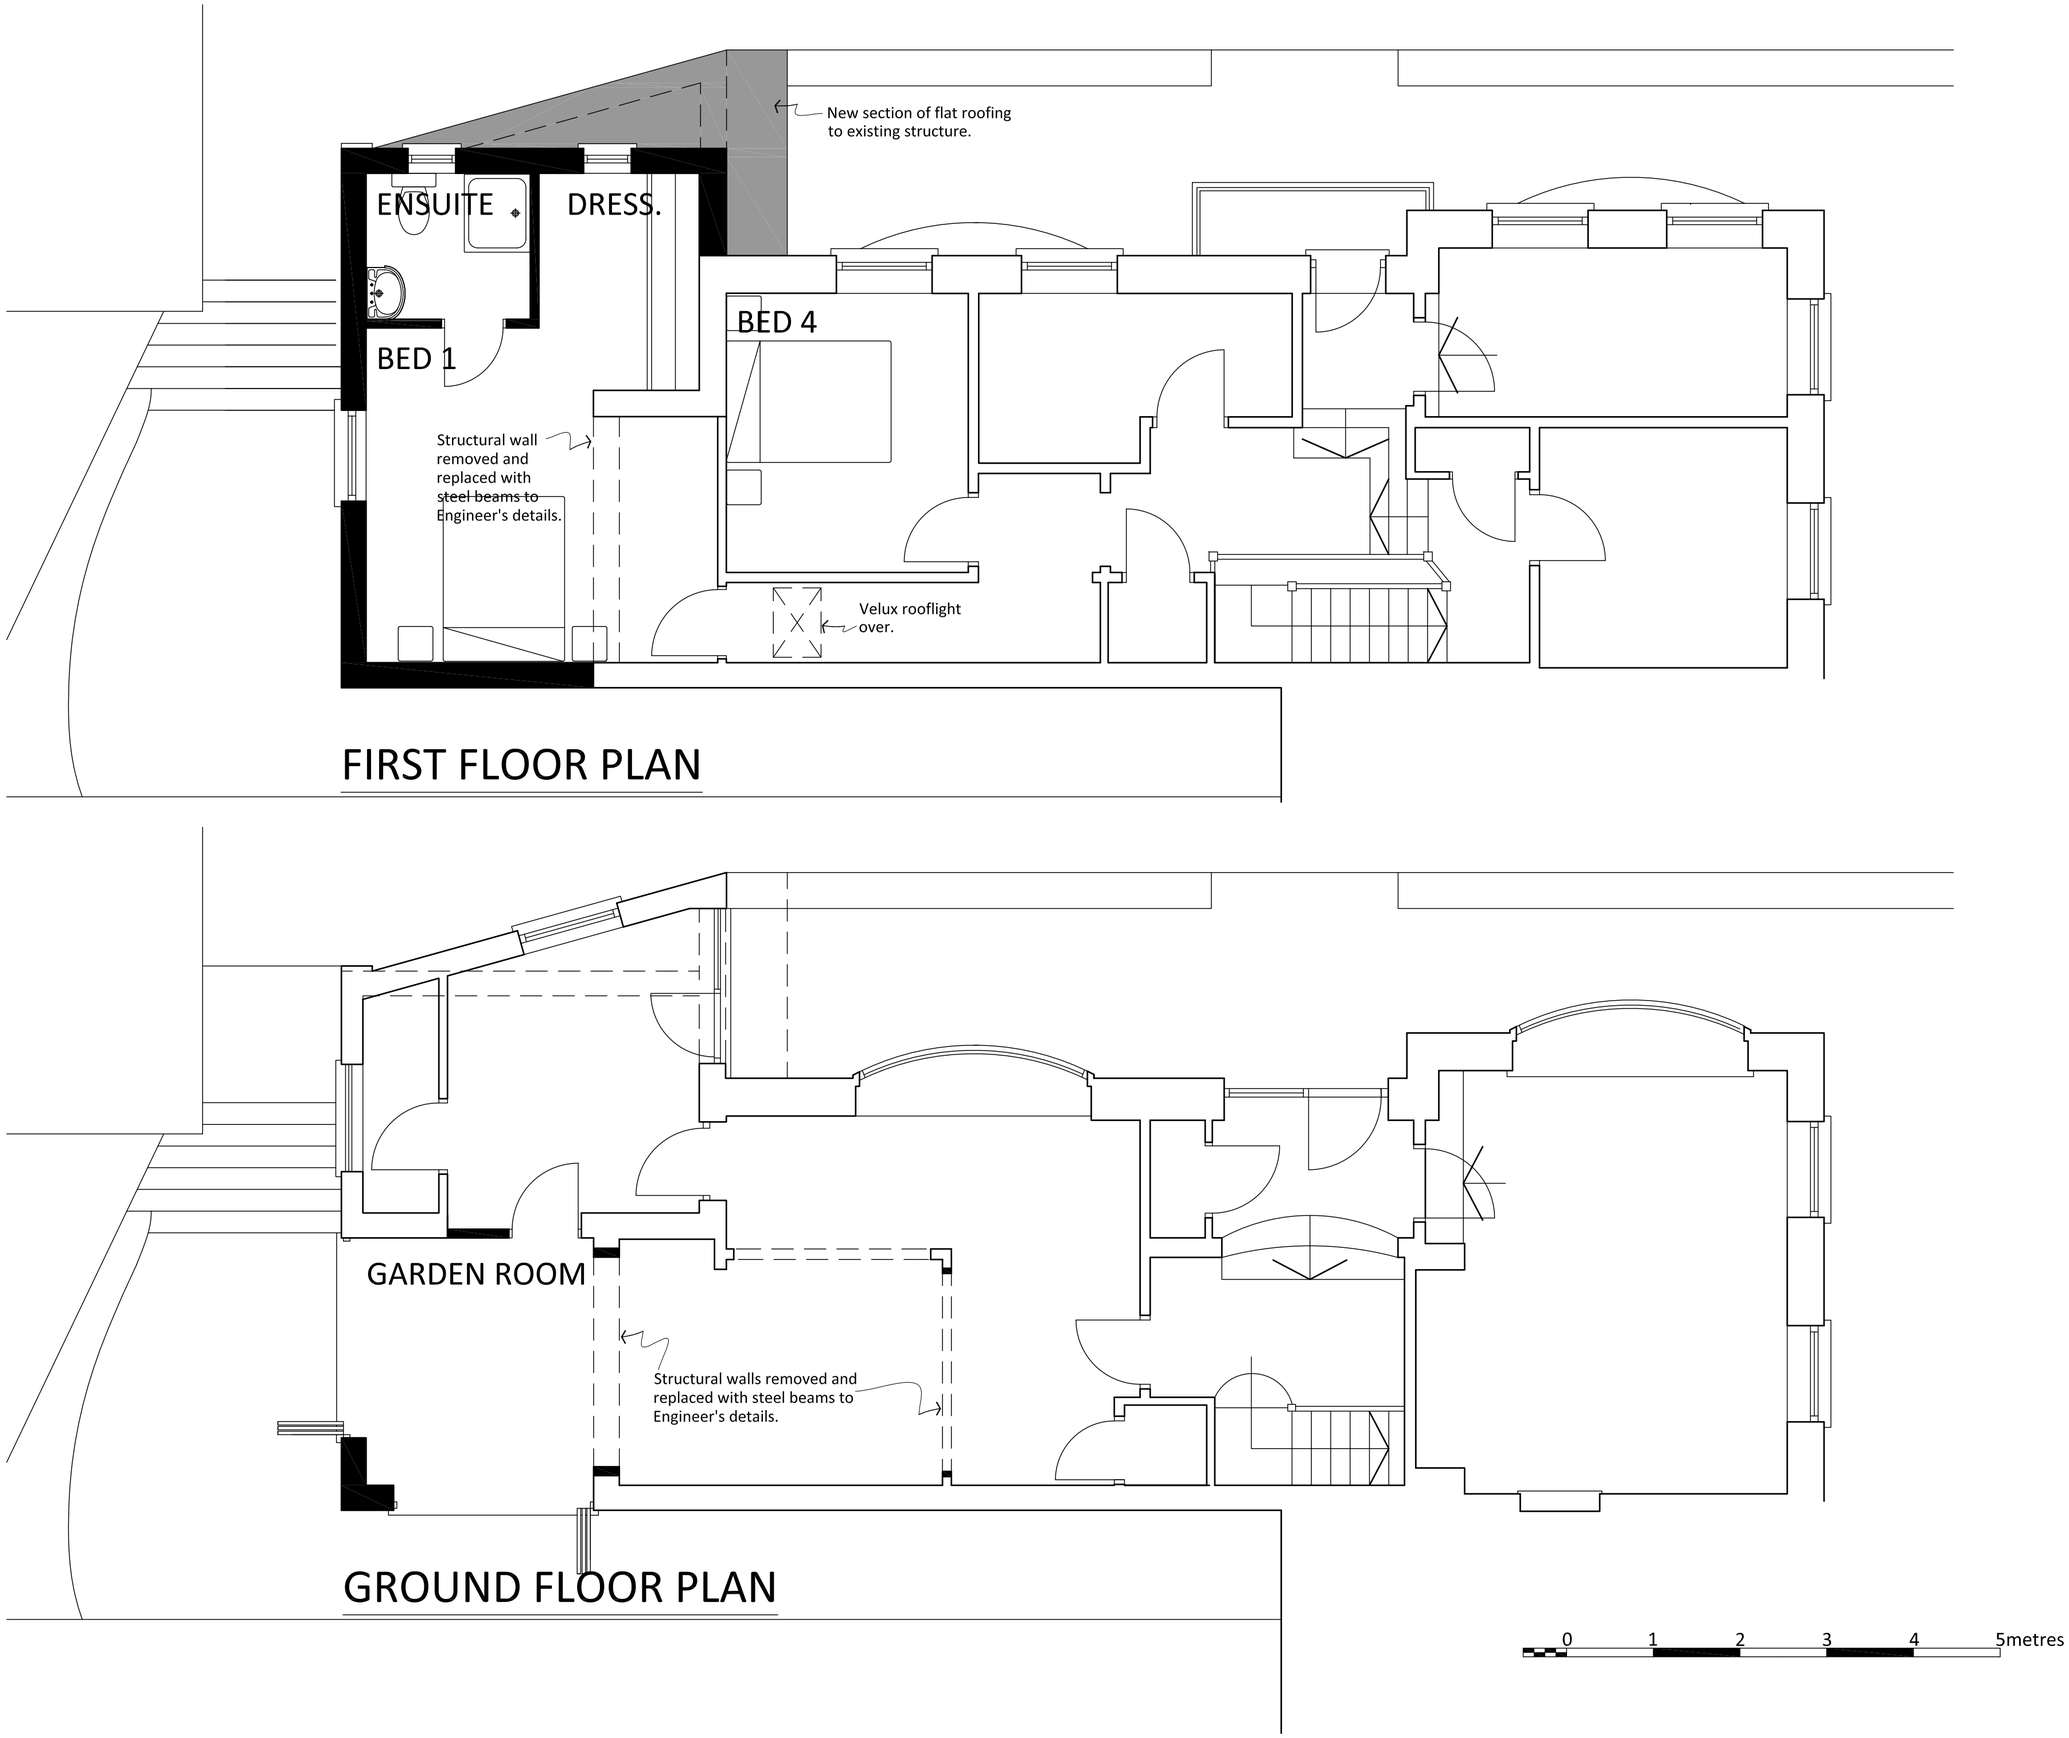

LARNER SING LIMITED
CHARTERED PRACTICE FOR BUILDING DESIGN & PLANNING

CONTACT ADDRESSES: UK - 29 LOWER STREET, RODE, SOMERSET, BA11 6PU
« FRANCE - MAS DEL SOL, 48200, CONCOTS.
« T+44 (0) 1978830836 M+44 (0) 7783345541 «
EMAIL: IAN@LARNER-SING.COM
« DIRECTOR IAN SING MRICS MCIOB MASI MCIAT

Revisions

Project Title

40A TROWBRIDGE RD. BRADFORD -ON-AVON

Drawing Title

PROPOSED GROUND AND FIRST FLOOR PLANS

This drawing is copyright

Contractors must verify all dimensions at the site befor setting out, commencing work or making any shop drawing Do not scale off the drawing. Only figured dimensions are be worked from. Any discrepancies must be reported to th consultant immediately.

Sheet Size
A2
Date
APRIL 23
Scale
1:50
Prepared by
IDS
Drawing No.
787/01