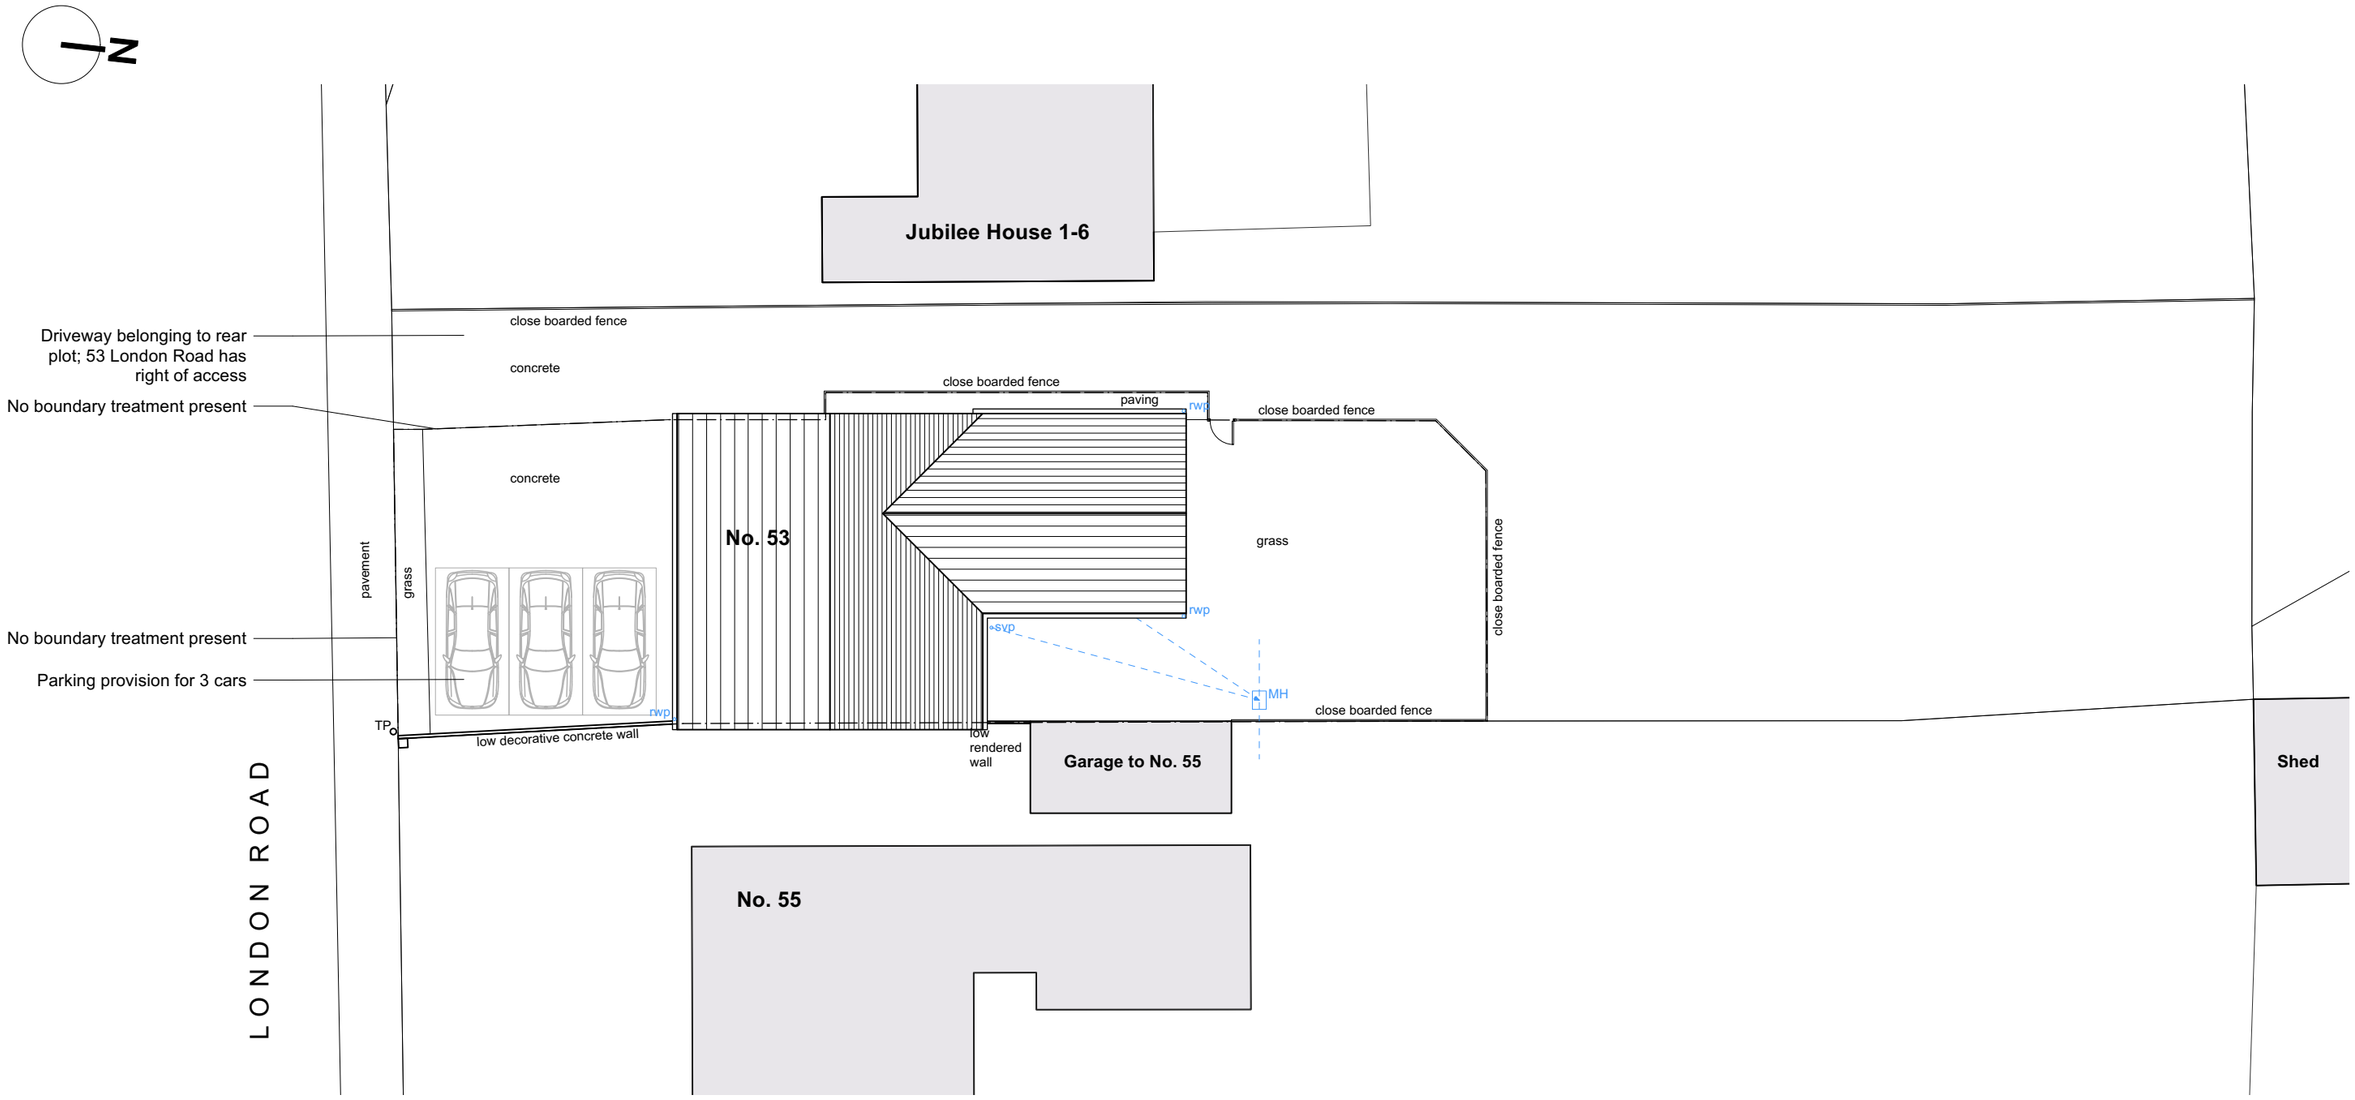

Rosamund Leverett Architects Ltd.
19 Butt Street, Ludgershall, SP11 9QQ
Reg No. 11092843 in England & Wales
t: 07879007946 e: ros@leverettarchitects.co.uk

Project : 53 London Road
Amesbury
Refurbishment & Extension

Sheet Title : Existing Site Plan inc Roof Plan

Scale : 1:200 @ A3

Date : March 2023

Drawing : 2302/01_100

Rev : -