

LAYOUTS

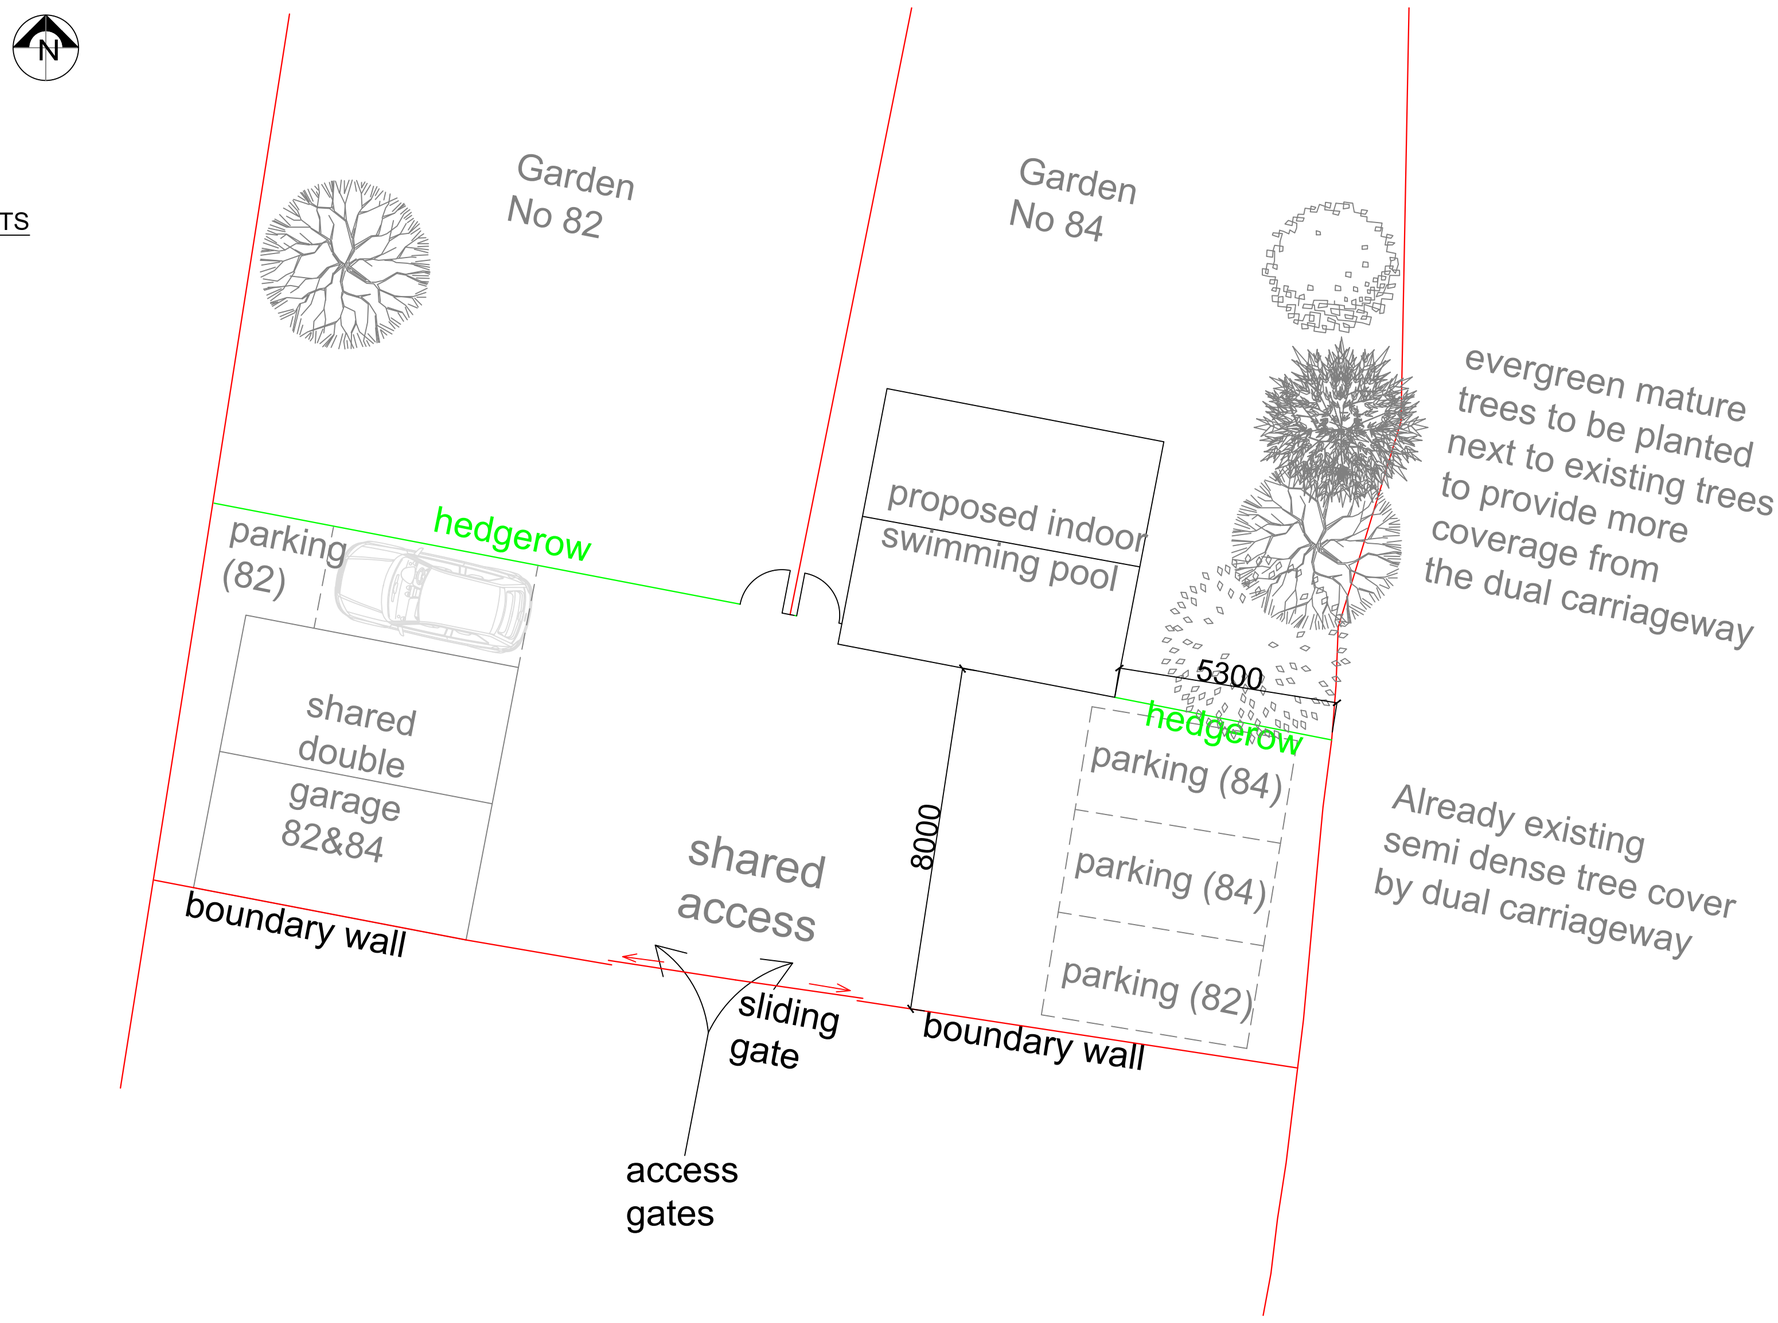


ELEVATIONS


Timber structure and cladding to make it
in keeping with the double garage

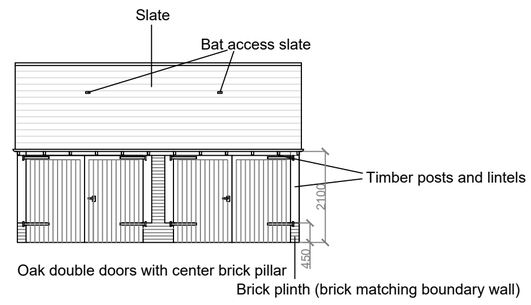


FRONT ELEVATION - SOUTH

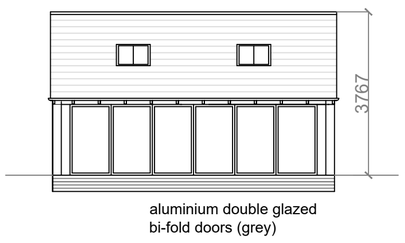

REAR ELEVATION - NORTH

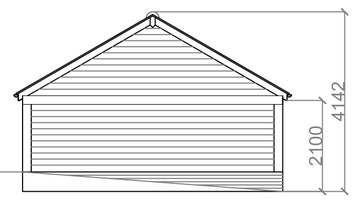


SIDE ELEVATION - WEST

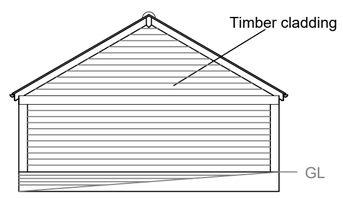


SIDE ELEVATION - EAST

LAYOUT

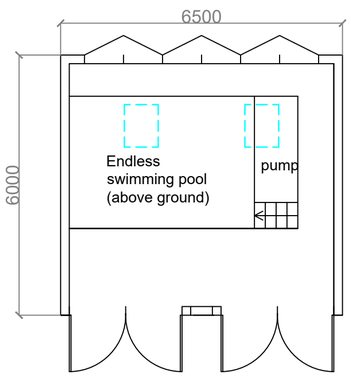

ROOF PLAN

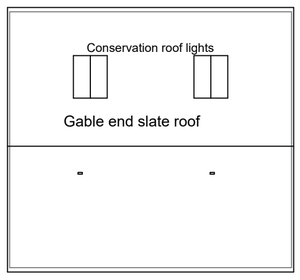

Scale 1:100

0 1 2 3 4

POPE plan & build

Address:
84 St Ann Street
Salisbury
SP1 2DX

Title: Proposed timber structure for indoor swimming pool

Date:	Scale:	Drawing no:	Drawn by:
July 2023	1:100	No 1	Rita Pope