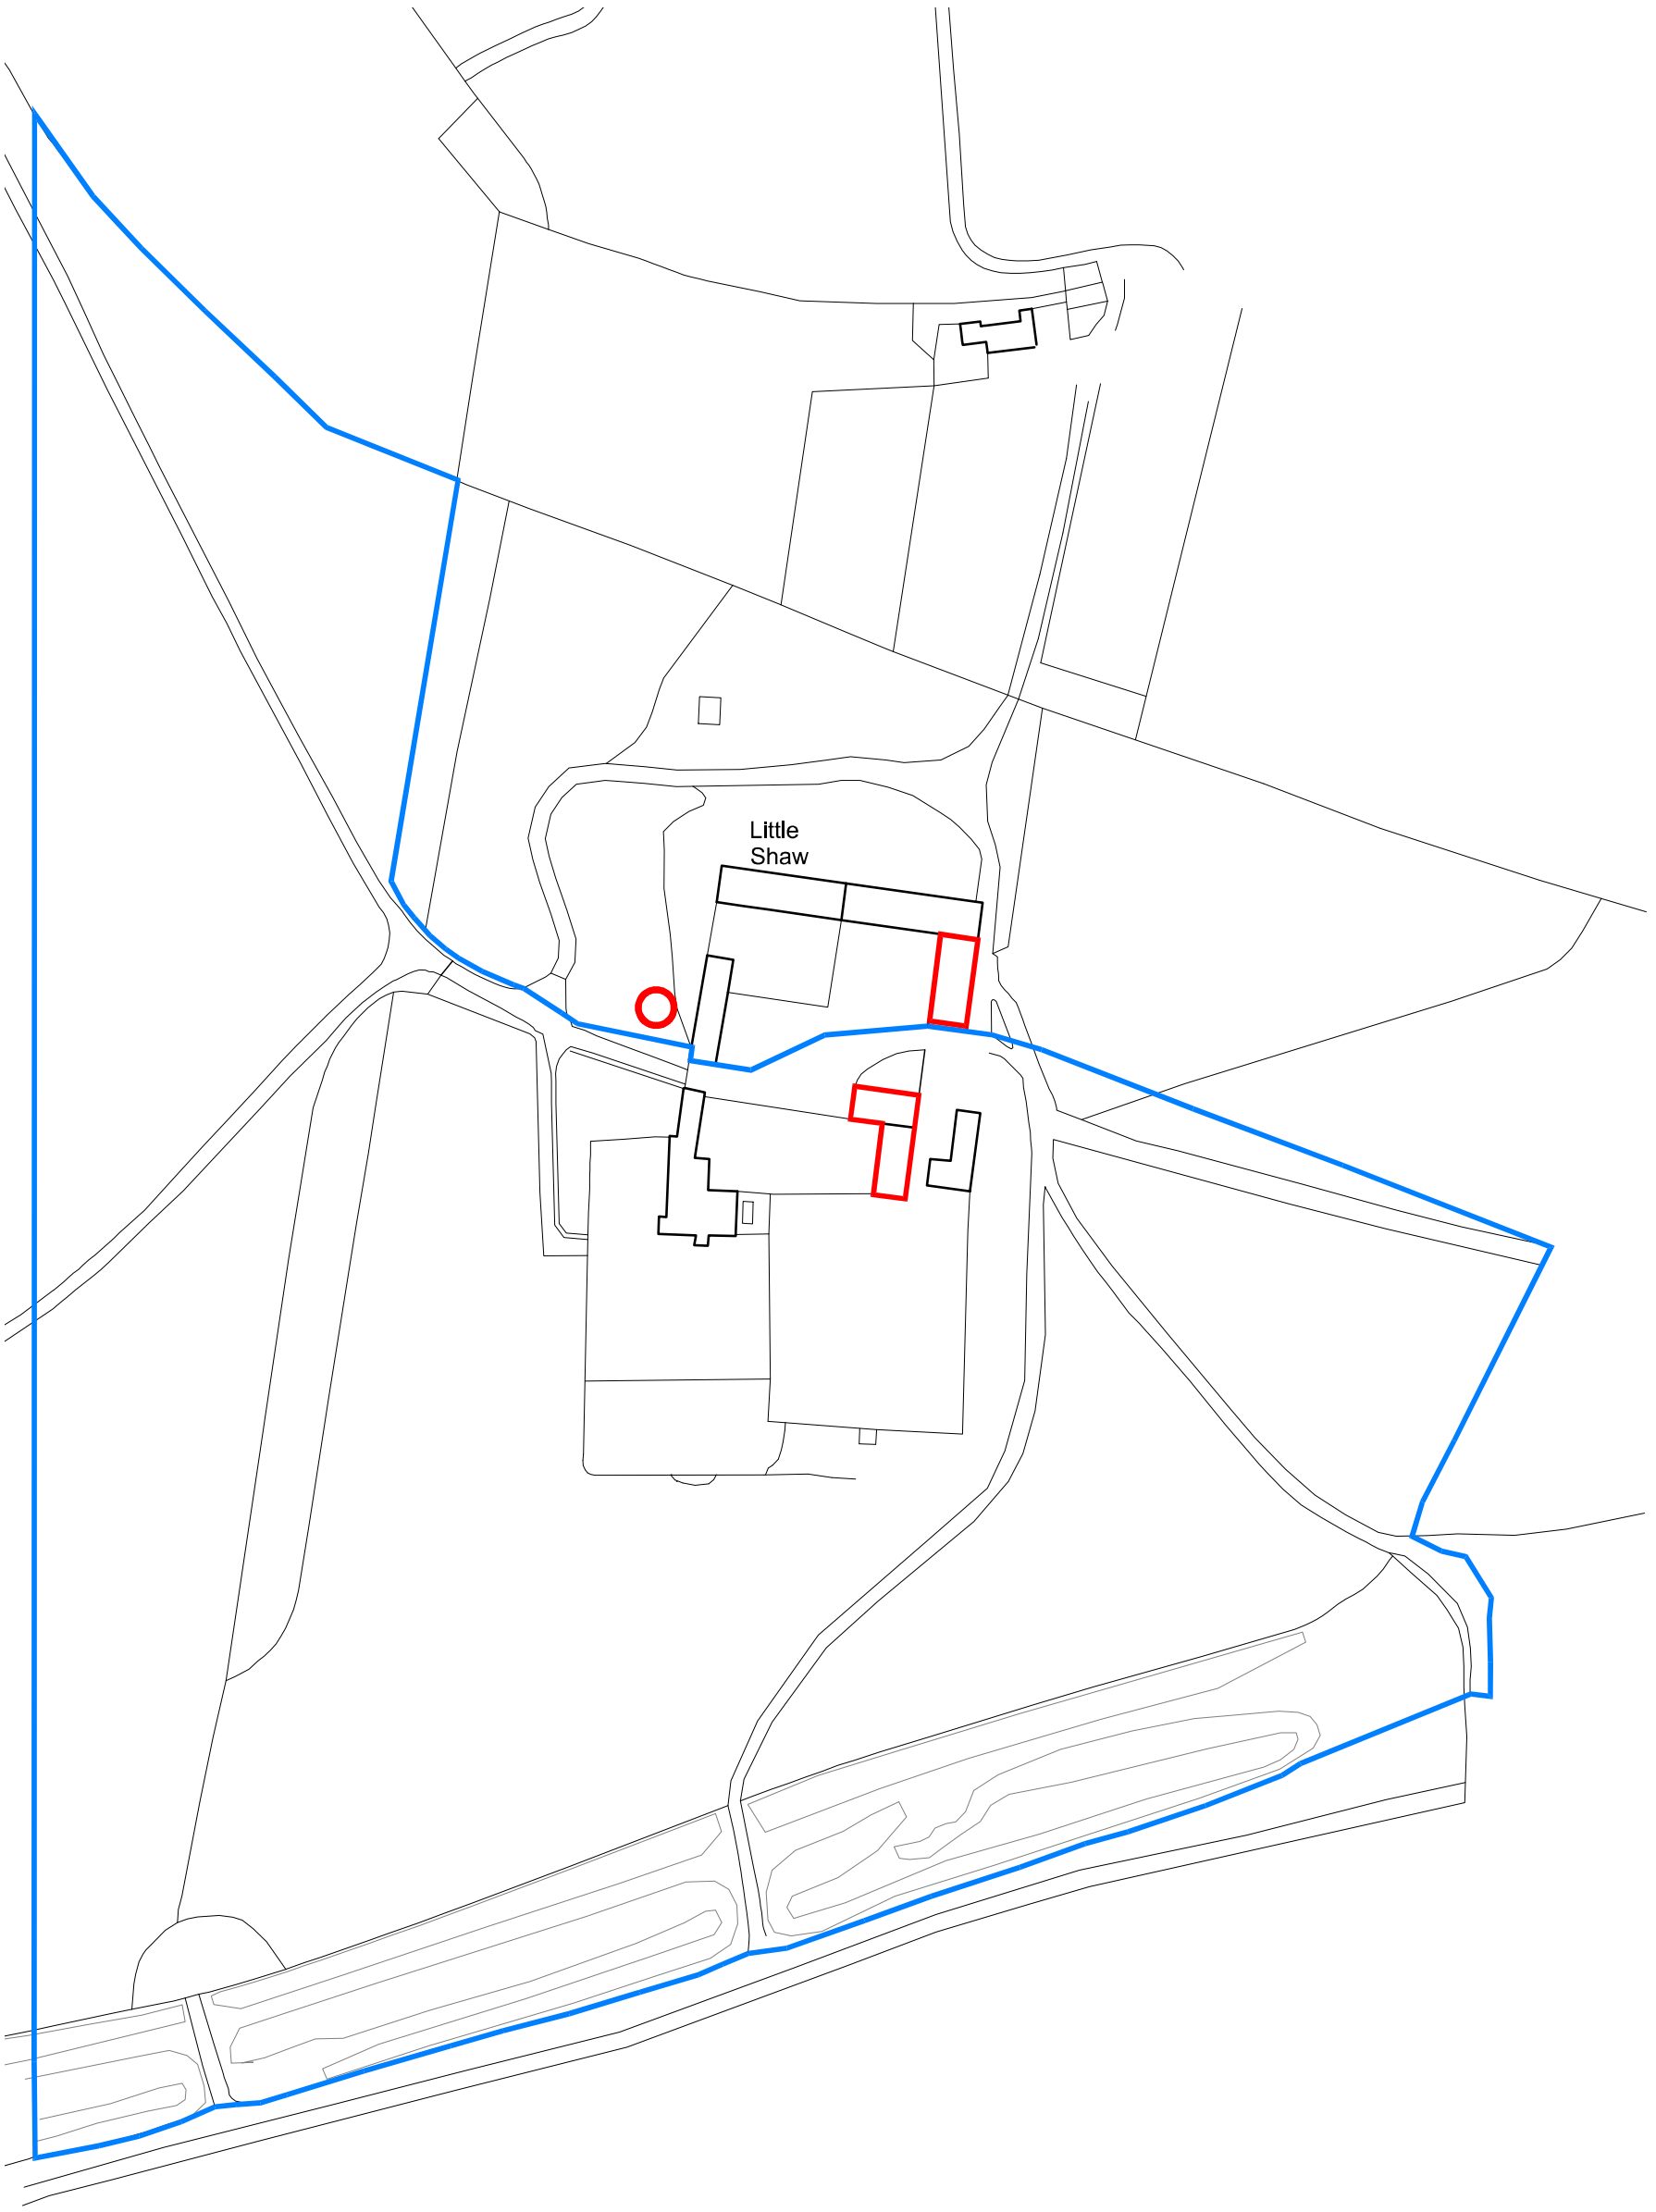

This drawing is the Copyright of PKA Architects Ltd
Registered in England and Wales No 8605083.
Do not rely on Scaled Dimensions- work to figured dimensions only. If in doubt - ASK
All dimensions to be checked on site by contractor
Work to existing building features where appropriate
Any OS copyright data on this drawing is reproduced under licence

Revision A - 21-06-2023 - bat mitigation areas added

CLIENT	Alex Marshall		STATUS: ISSUED FOR PLANNING APPLICATION
SITE.	Shaw House Stable		
DRAWN	RJM/ TK	DATE. 03-01-2023 / SCALE. 1:1250@ A3	
TITLE	Location plan		
DRAWING NUMBER	LOCATION-rev A _2009 - PLAN 1a.dwg		

PKA ARCHITECTS
PKA Architects Ltd RIBA CHARTERED PRACTICE
Featherbrook, Whistley Road, Potterne, Devizes, Wiltshire. SN10 5TD
tel 01380-725688 peter@pka-architects.com www.pka-architects.com