

WC Window - The Poplars
High Street
Codford
BA12 0ND
1:10 A3

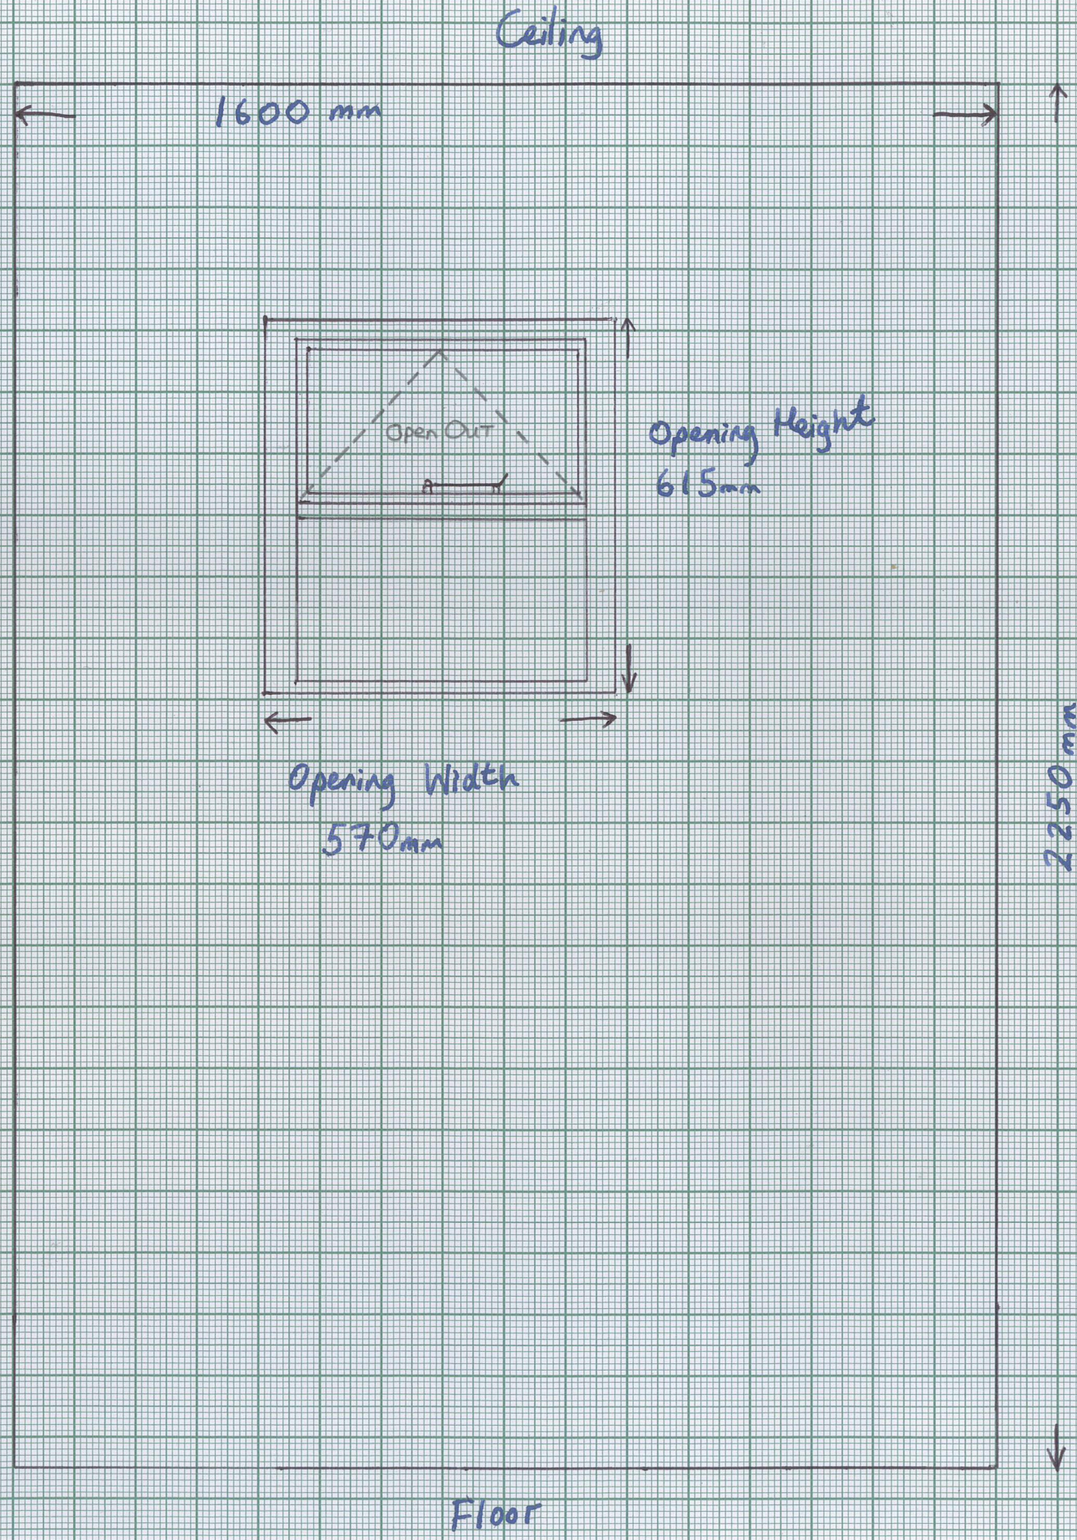

Cloakroom Window - The Poplars
High Street
Codford
BA12 0ND

1 : 10 A3

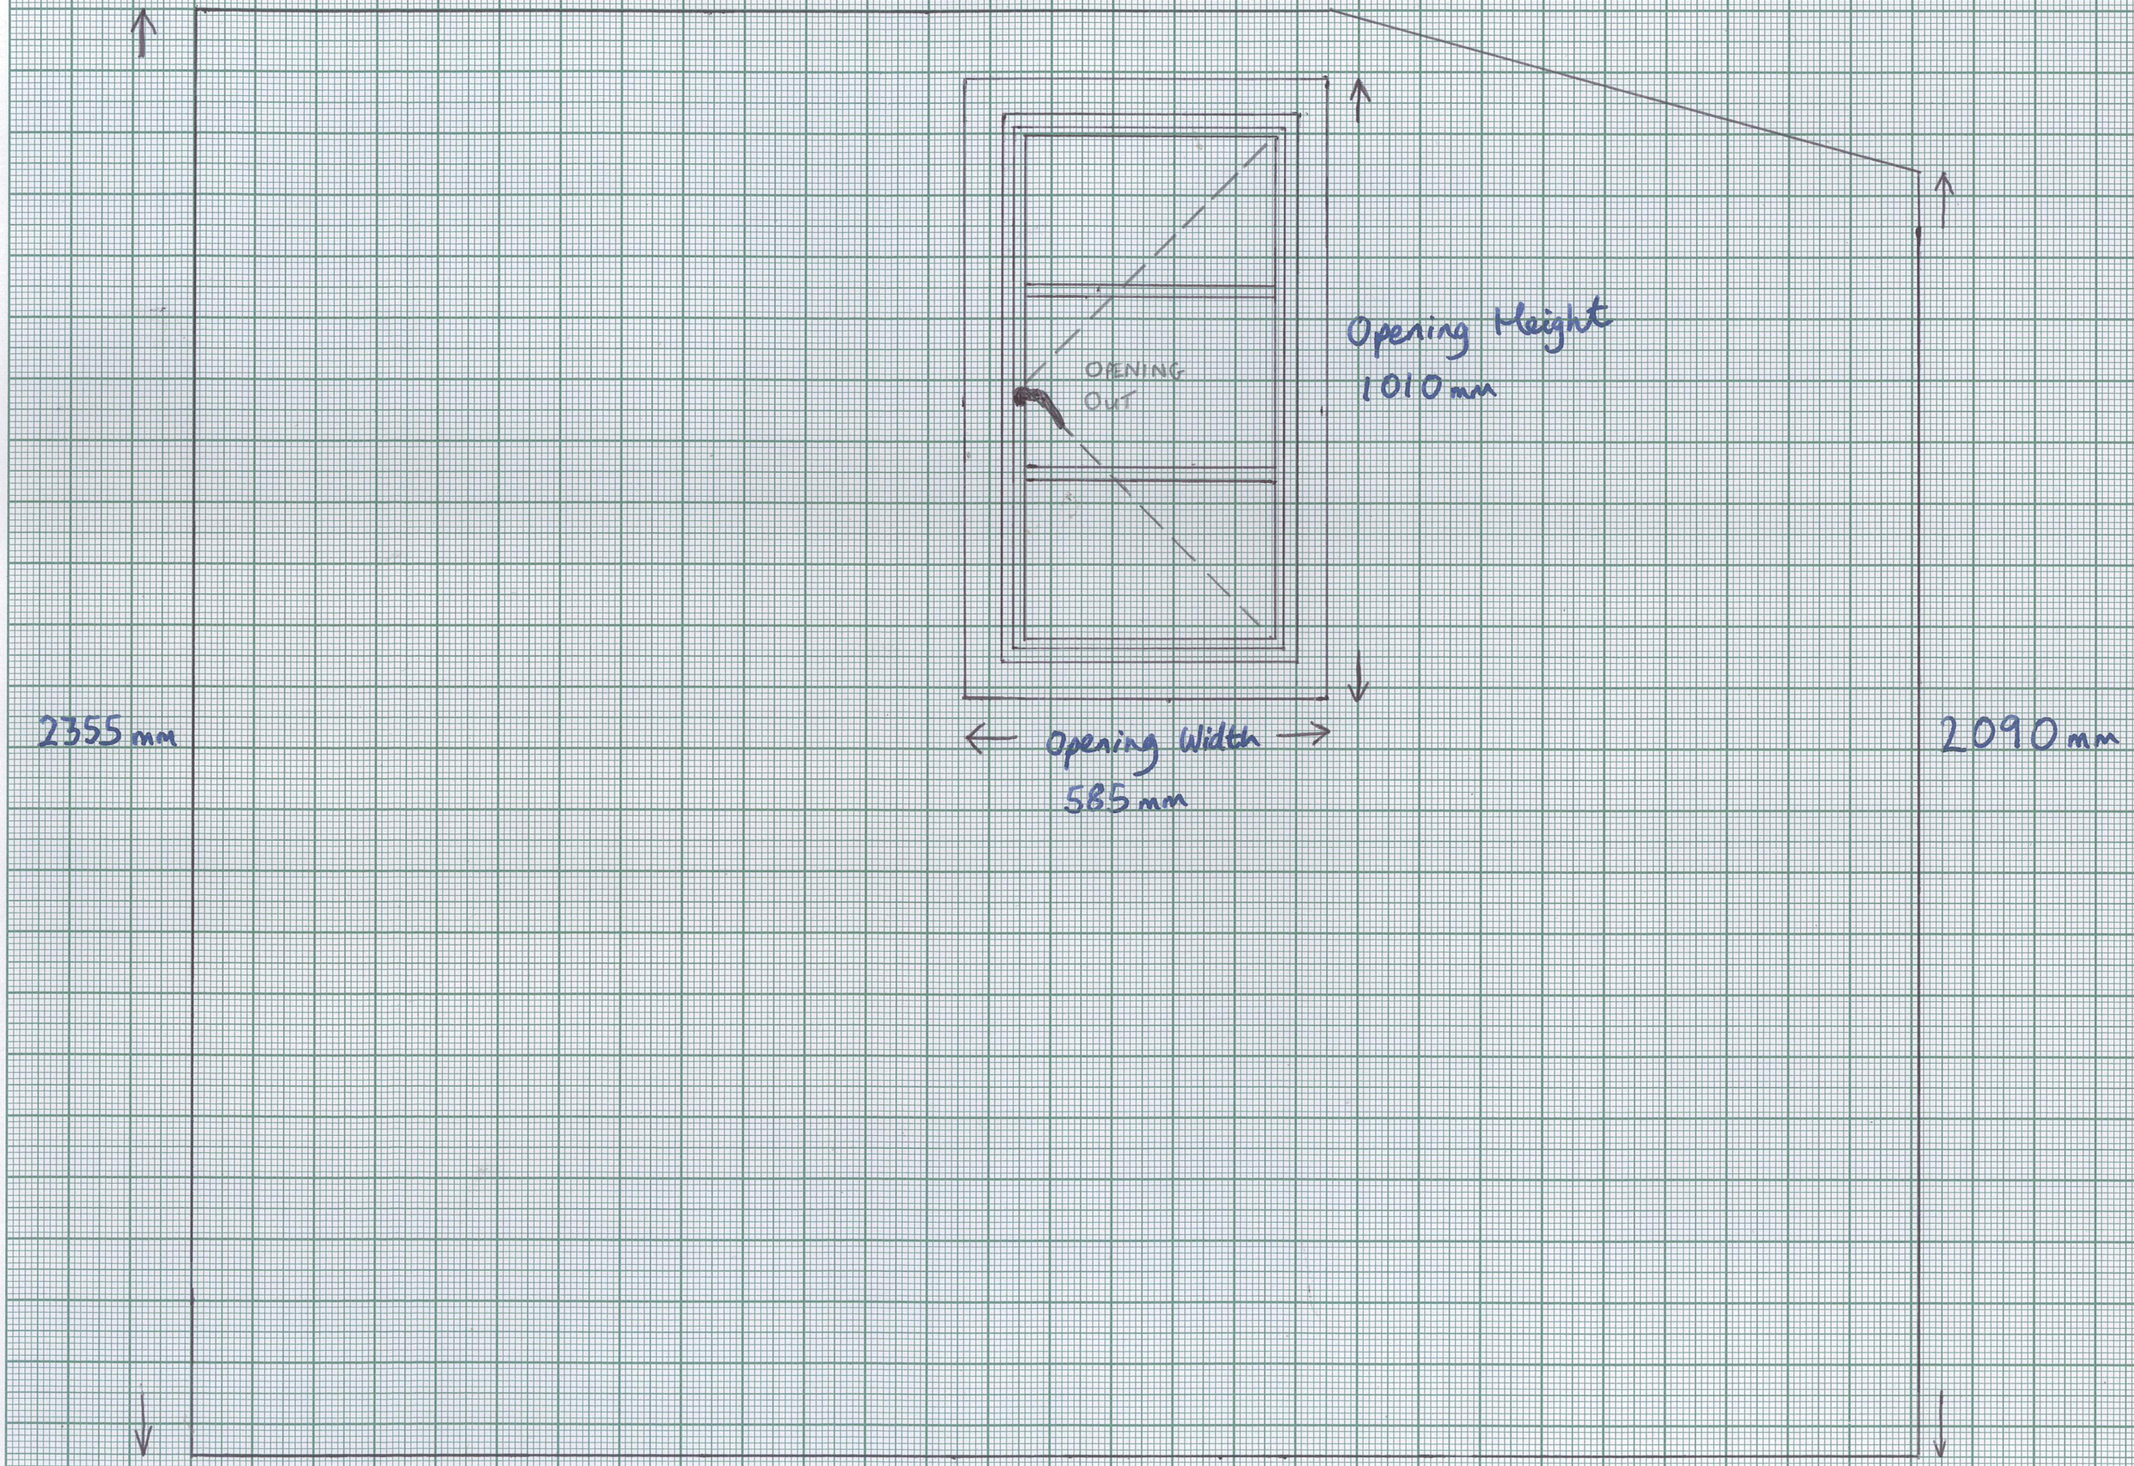

Kitchen Window - The Poplars, High Street, Codford BA12 0ND

1 - Existing Window

1 : 10 A3
1 : 20 A4

