


## Front Elevation 01:

0m 1m 2m 5m 1:100 at A1

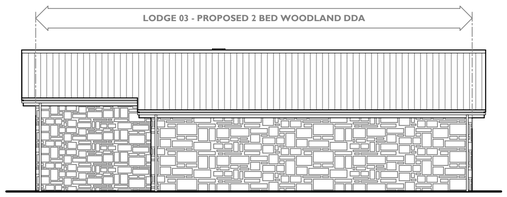


## Side Elevation 02:

0m 1m 2m 5m 1:100 at A1

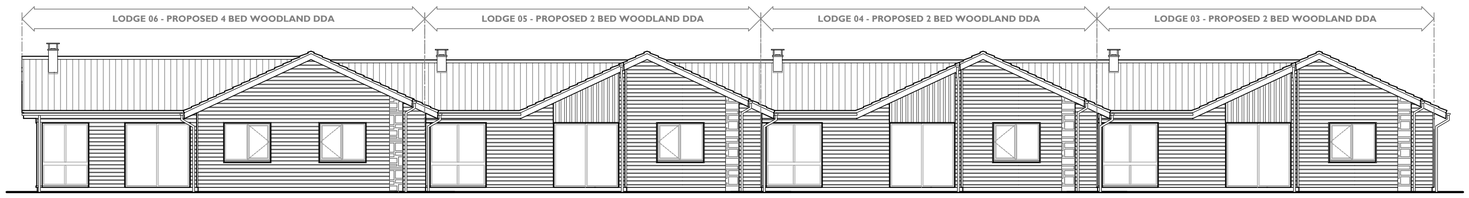


## Rear Elevation 03:

0m 1m 2m 5m 1:100 at A1

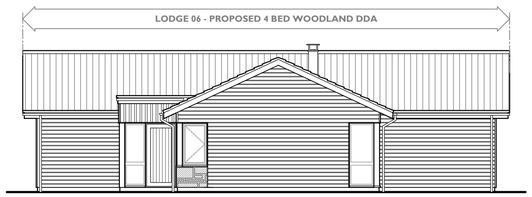


## Side Elevation 04:

0m 1m 2m 5m 1:100 at A1

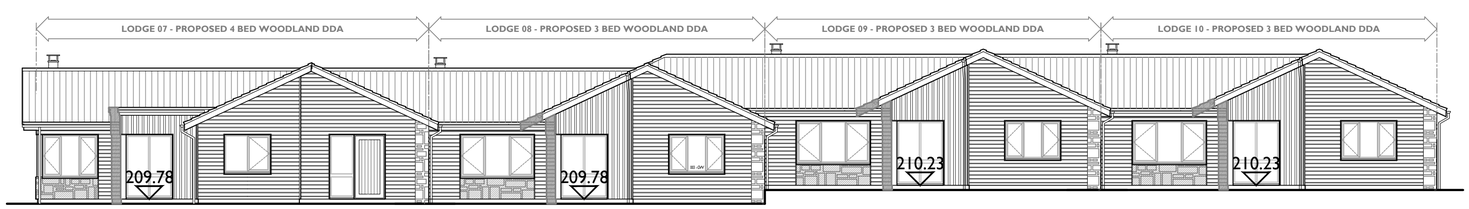


## Front Elevation 05:

0m 1m 2m 5m 1:100 at A1

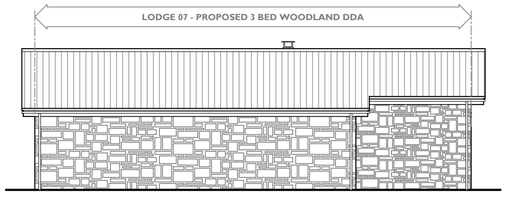


## Side Elevation 07:

0m 1m 2m 5m 1:100 at A1

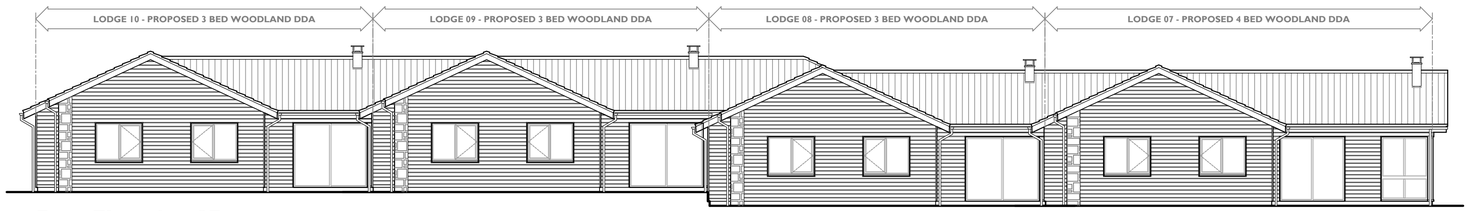


## Rear Elevation 07:

0m 1m 2m 5m 1:100 at A1

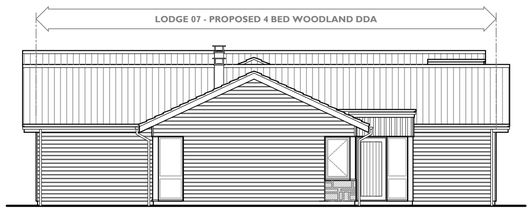


## Side Elevation 08:

0m 1m 2m 5m 1:100 at A1

### Notes:

All works to be carried out in accordance with the current Building Regulations, British Standards and Codes of Practice and to the satisfaction of the Local Authority Building Inspector.
All dimensions are to be checked on site prior to the commencement of the works. Any discrepancies to be reported prior to the commencement of the relevant works.
DO NOT SCALE OFF THIS DRAWING.

### Materials Legend:

**WALL FINISH 01:**
- 19x125mm fifth Finnish sawn redwood T&G horizontal timber cladding
- Manufacturer: Contractor to confirm
- Finish: Rough sawn weatherboard, Channel profile
- Colour: Self coloured (Light green hue from treatment)

**WALL FINISH 02:**
- 15x125mm fifth Finnish sawn redwood vertical timber cladding
- Manufacturer: Contractor to confirm
- Finish: Rough sawn board on board, square finish boards overlapping
- Colour: Self coloured (Light green hue from treatment)

**WALL FINISH 03:**
- 100mm thick rough dressed Stone
- Manufacturer: Bradstone
- Finish: Rough dressed, random sizes
- Colour: 'Iron Ham' with natural mortar (subject to sample approval by JDA)

**WALL FINISH 04:**
- Stone Slips with bag rubbed mortar pointing
- Manufacturer: Bradstone - Metolix 3.1
- Finish: Rough dressed, random sizes
- Colour: 'Iron Ham' with natural mortar

**ROOF FINISH 01:**
- Interlocking Concrete Roof Tiles with cloaked verges & Dry ridge
- Manufacturer: Marley Eternit 'Modern'
- Colour: 'Anthracite'

**ROOF FINISH 02-Green Roof:**
- Green roof system to be installed in accordance to manufacturers details.
- Manufacturer: Bauder

**WINDOWS:**
- High performance timber, with double glazed units
- Manufacturer: Nordan Ntech 1.2
- Finish: Factory finished stain
- Colour: Int1 - RAL 8011, Ext1 - RAL 8011

**EXT'L DOORS:**
- High performance solid timber ext'l grade, with double glazed units
- Manufacturer: Nordan Ntech 1.2
- Finish: Factory finished stain
- Colour: Int1 - RAL 8011, Ext1 - RAL 8011

**SOFFITS & FACIAS:**
- Treated softwood - care to be taken in timber selection to avoid excessive knots and/or blemishes.
- Colour - Self coloured (Light green hue from treatment)

**RAINWATER GOODS:**
- uPVC round section gutters and downpipes
- Manufacturer: Contractors Choice
- Colour: 'Brown'
- All downpipes fitted with gutter brush, balloon guards and be jointed at 300mm above ground level to enable rodding access to below ground drainage

**CHIMNEY SYSTEM:**
- Stainless steel flue and cowl
- Manufacturer: Poujoulat (UK) Ltd
- Colour: 'Black'

**NOTES:**

All external timber be:
- Treated with Arch Timber Protection 'Tanalith E' Treatment code TE/HD (30 year design life)
- 28% moisture content
- Certificate of treatment to be supplied.

| Rev: | Date: | Description: | Drawn: | Checked: |
|---|---|---|---|---|
| P1 | 04.07.2023 | Ghosted outline for NMA | DAB | |

**Jackson Design Associates**
Latimer House, Latimer Way
Sherwood Energy Village
Ollerton, Nottinghamshire NG22 9QW

**Telephone: (01623) 863222**
Facsimile: (01623) 863555
**www.jacksondesign.co.uk**

ARCHITECTURE • DESIGN • MANAGEMENT

Project:
Additional Lodge Accommodation
at Longleat Forest Holiday Village

Drawing Title:
Proposed Woodland Lodge Elevations
Site S

Project Address:
Longleat Forest Holiday Village
Warminster, Wiltshire, BA12 7PU

Client:
Center Parcs (Operating) Co. Ltd

| Drawn: | Checked: | Scale (Size): | Date: |
|---|---|---|---|
| DK | LH | 1 : 100 @ A1 | December 2018 |

Drawing No: 18 / 2156 / (02) 009
Revision: P1

PLANNING

©2018 This drawing is copyright of Jackson Design Associates and must not be copied or reproduced without prior written approval of Jackson Design Associates. All rights reserved.

Papercheck Size. 0 10mm 20mm

A1