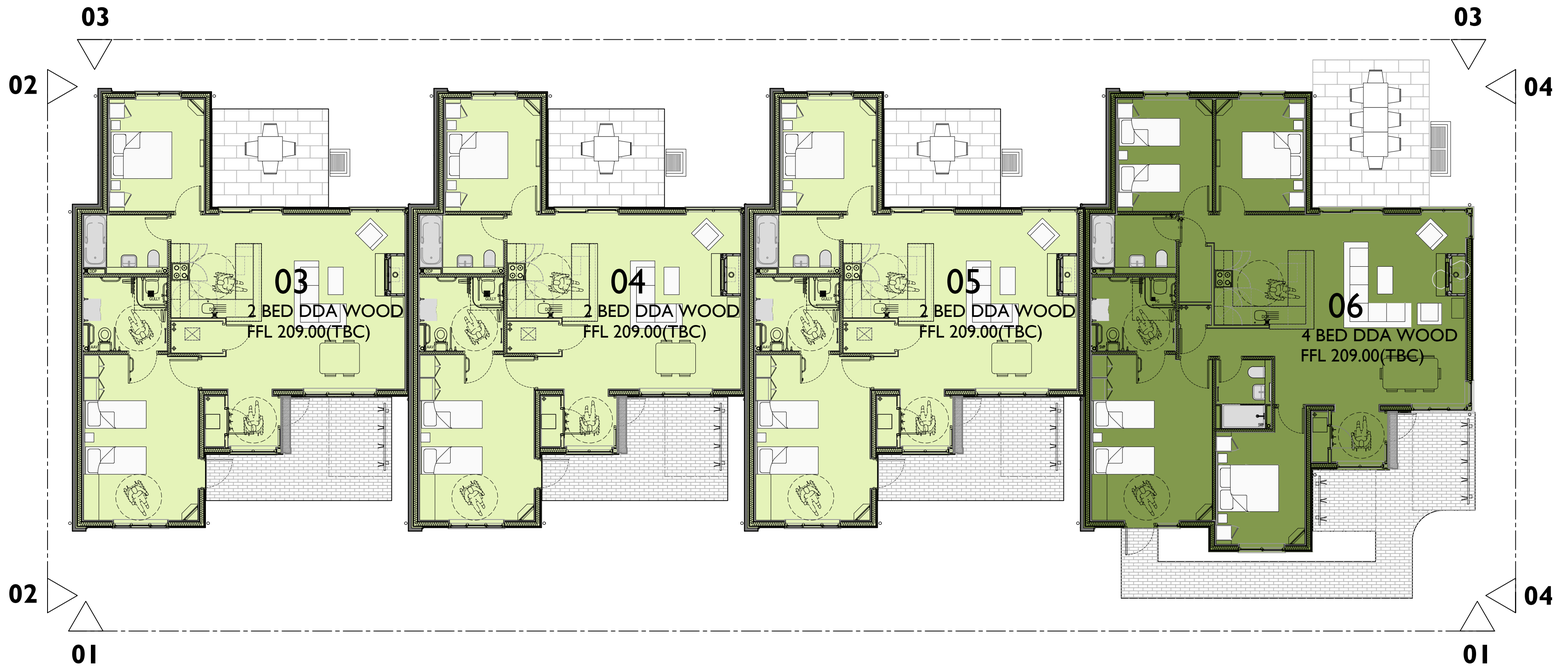

Cluster Plan:

0m 1m 2m 5m 1:100 at A1

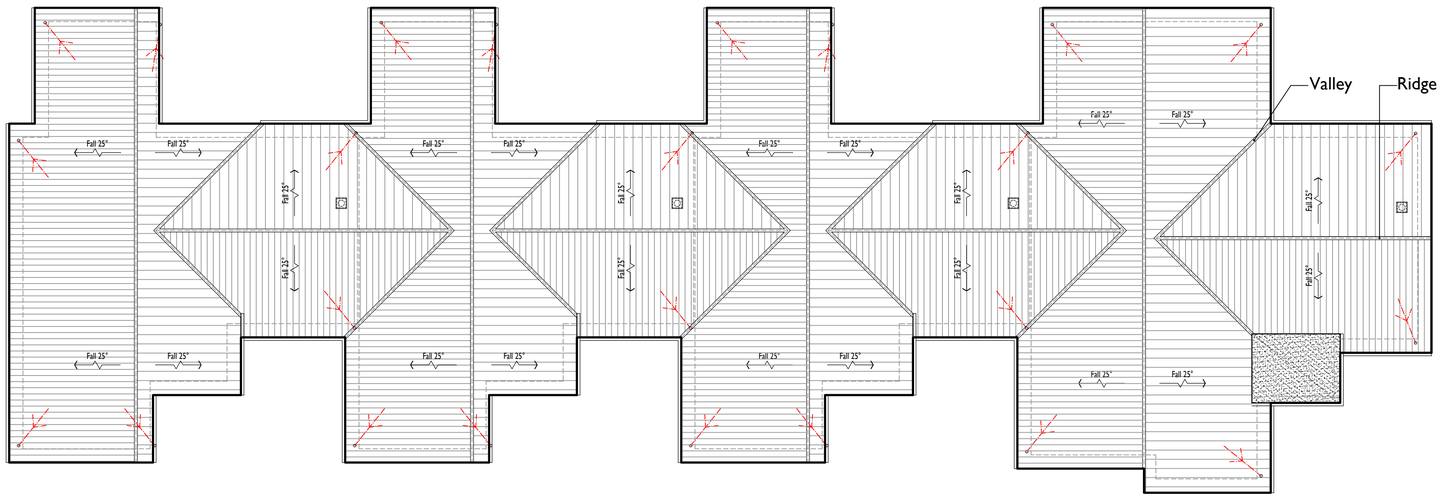

Cluster Roof Plan:

0m 1m 2m 5m 1:100 at A1

Notes:

All works to be carried out in accordance with the current Building Regulations, British Standards and Codes of Practice and to the satisfaction of the Local Authority Building Inspector.
All dimensions are to be checked on site prior to the commencement of the works. Any discrepancies to be reported prior to the commencement of the relevant works.
DO NOT SCALE OFF THIS DRAWING.

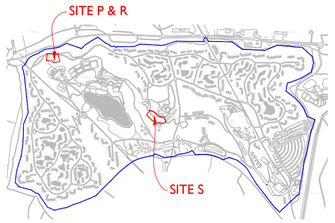

Key Plan:

Not to scale.

Rev:	Date:	Description:	Drawn:	Checked:
P1	04.07.2023	Ghosted outline for NMA	DAB	

Jackson Design Associates
Latimer House, Latimer Way
Sherwood Energy Village
Ollerton, Nottinghamshire NG22 9QW

Telephone: (01623) 863222
Facsimile: (01623) 863555
www.jacksondesign.co.uk

ARCHITECTURE • DESIGN • MANAGEMENT

Project:
Additional Lodge Accommodation
at Longleat Forest Holiday Village

Drawing Title:
Proposed Woodland Lodge 03 - 06 Details
Site S

Project Address:
Longleat Forest Holiday Village
Warminster, Wiltshire, BA12 7PU

Client:
Center Parcs (Operating) Co. Ltd

Drawn:	Checked:	Scale (Size):	Date:
DK	LH	1:100 @ A1	December 2018

Drawing No: 18 / 2156 / (02) 007
Revision: P1

PLANNING

©2018 This drawing is copyright of Jackson Design Associates and must not be copied or reproduced without prior written approval of Jackson Design Associates. All rights reserved.

Papercheck Size. 0 10mm 20mm

A1