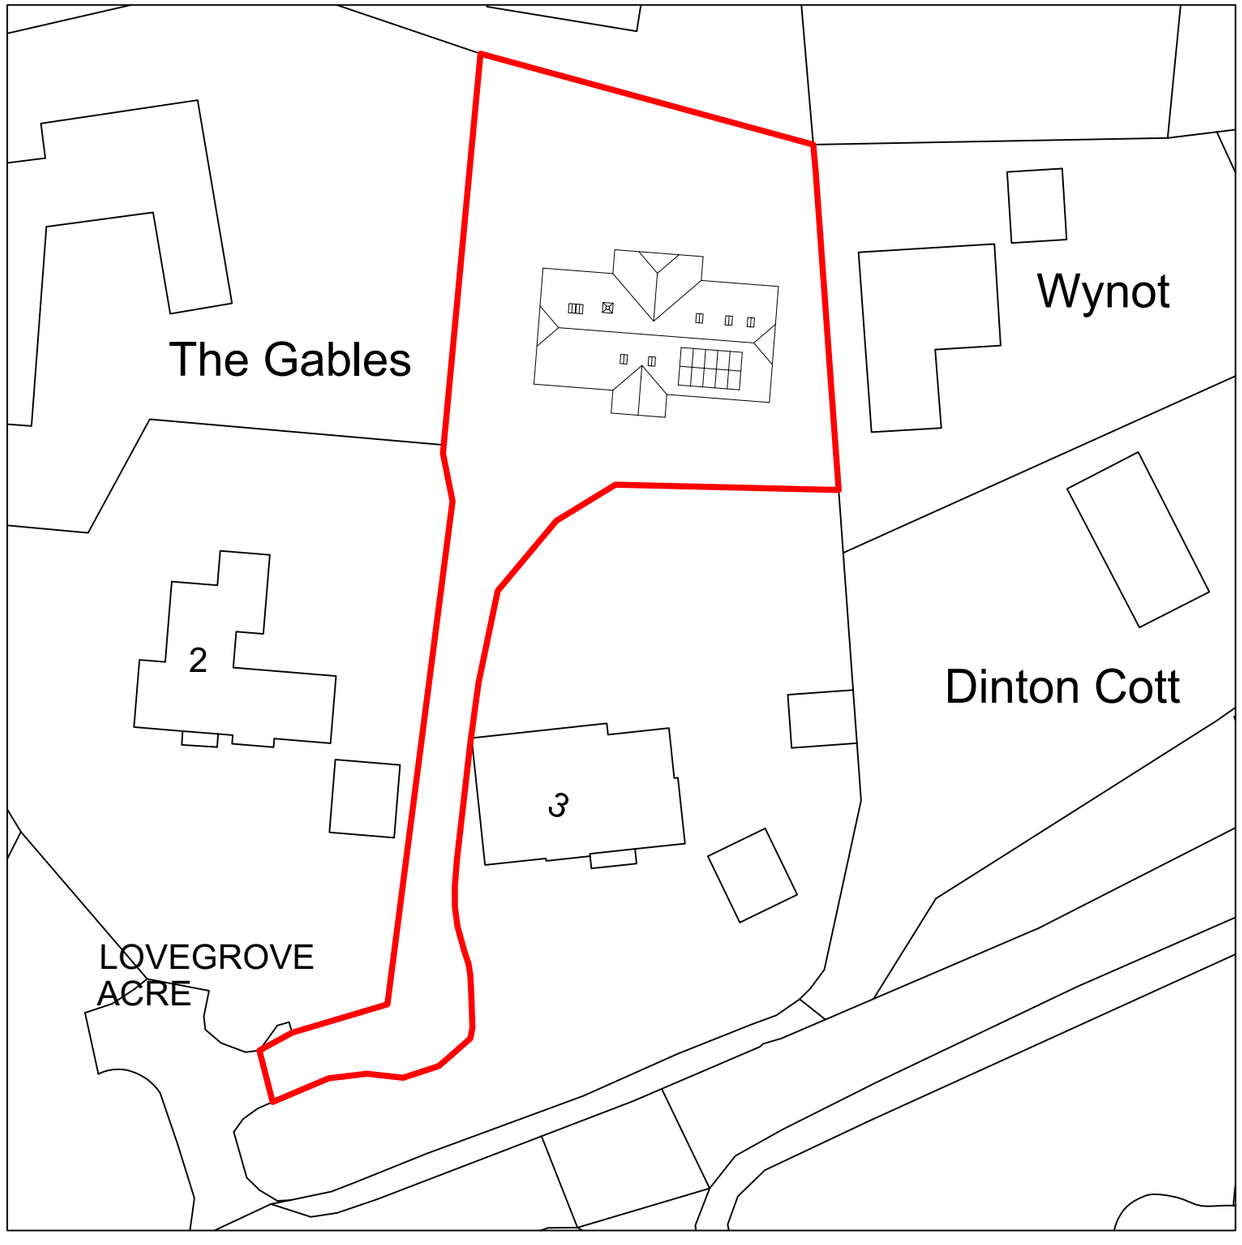


N

© Crown Copyright 2023
Ordnance Survey Licence no. 100053143

-	-	-
Rev.	Date	Description

Drawing Status PLANNING

Date July 2023 | Scale 1:500@A3 | Drawn by CL

Client Swift Build Properties Ltd

Job Rear of 3 Lovegrove Acre
Dinton
Salisbury SP3 5DX

The Copyright of this drawing belongs to **HSR Design** and may not be reproduced, copied or altered in any way without written authority. Use written dimensions only. All dimensions to be checked on site prior to commencement of work.

Drawing Title Location Plan

Job No. 422 | Drawing No. 51 | Revision -

CONSULTANT
CERTIFIED PASSIVE HOUSE CONSULTANT

HSR DESIGN
29 Chestnut Road • Southampton • SO16 6BS
07980 266184 • chris@hsr-design.co.uk