




Proposed Ground Floor
1:50 @ A1

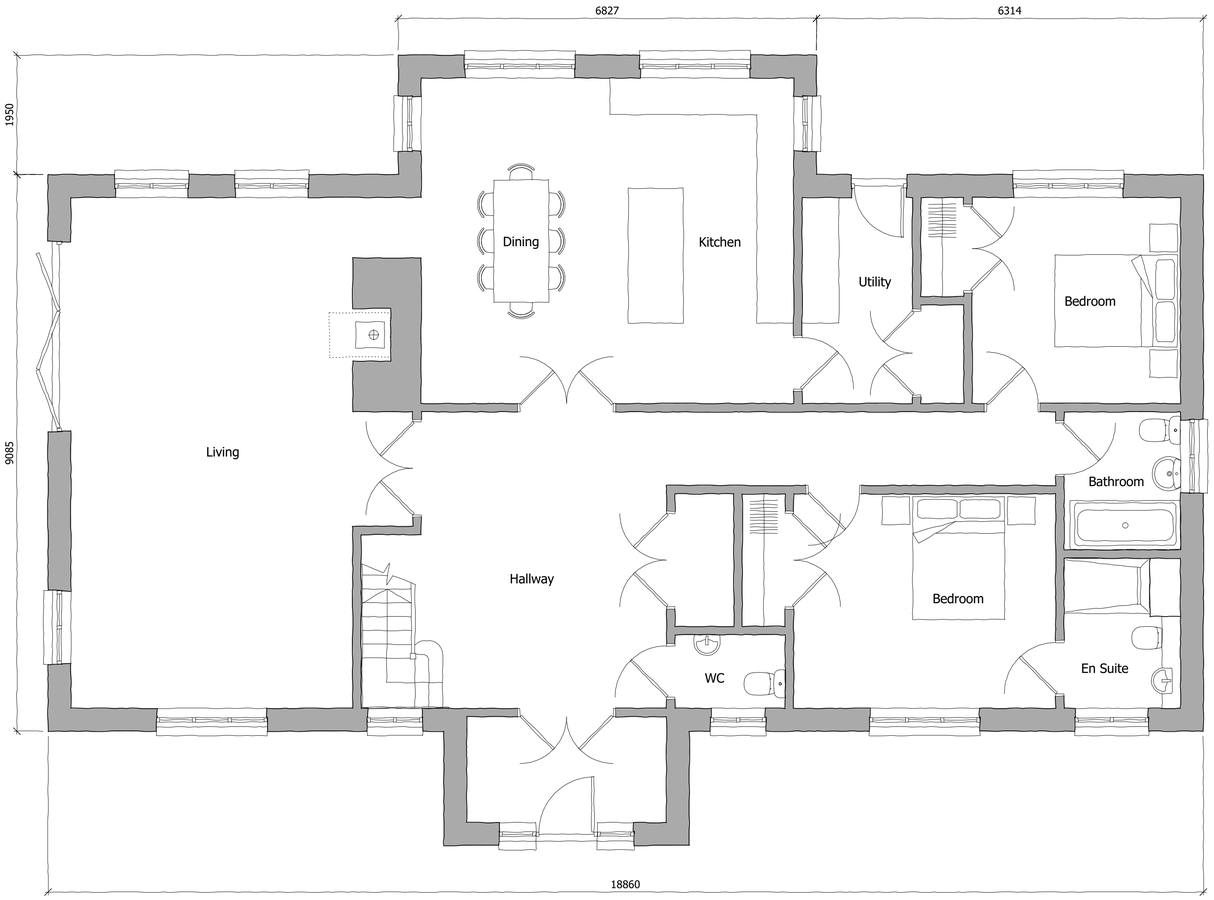

Proposed First Floor
1:50 @ A1

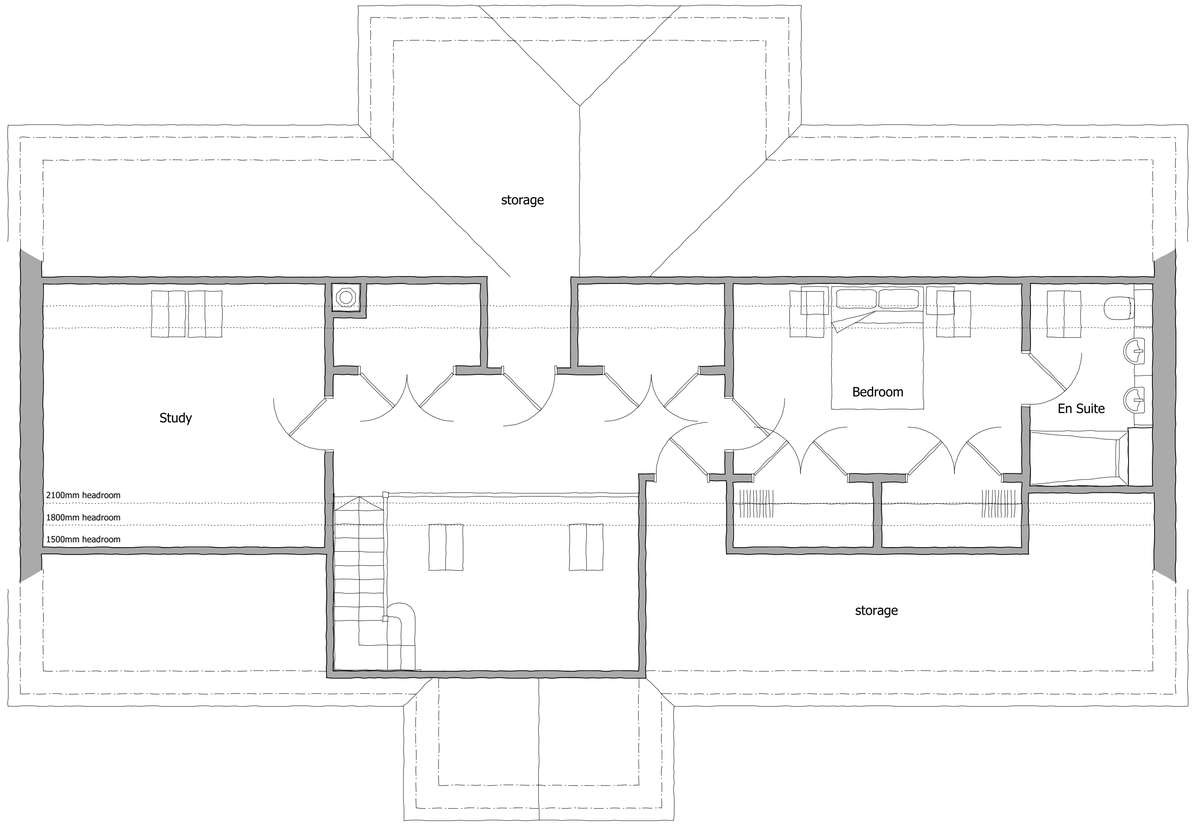


Proposed Front Elevation
1:100 @ A1

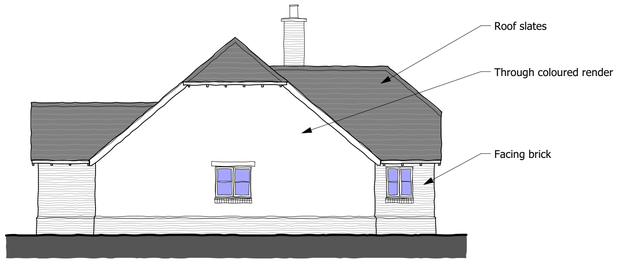

Proposed Side Elevation
1:100 @ A1



Proposed Rear Elevation
1:100 @ A1

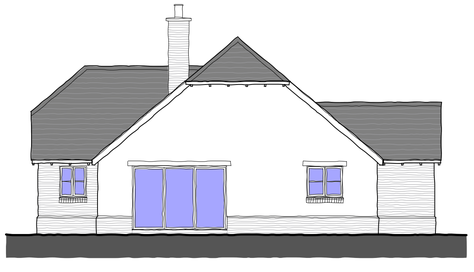

Proposed Side Elevation
1:100 @ A1

Scale 1:50
0 0.5 1 1.5 2 2.5m

Scale 1:100
0 1 2 3 4 5m

Rev.	Date	Description

The Copyright of this drawing belongs to **HSR Design** and may not be reproduced, copied or altered in any way without written authority.

Use written dimensions only. All dimensions to be checked on site prior to commencement of work.

HSR DESIGN
29 Chestnut Road • Southampton • SO16 6BS
07980 266184 • chris@hsr-design.co.uk

CONSULTANT
CERTIFIED PASSIVE HOUSE CONSULTANT
passivhaus trust
AECB

Client
Swift Build Properties Ltd

Project
Rear of 3 Lovegrove Acre
Dinton
Salisbury
SP3 5DX

Drawing Title
Proposed Floor Plans and Elevations

Drawing Status PLANNING

Date July 2023 | Drawn by CL

Scale 1:50 1:100 @ A1

Job No.	Drawing No.	Revision
422	50	