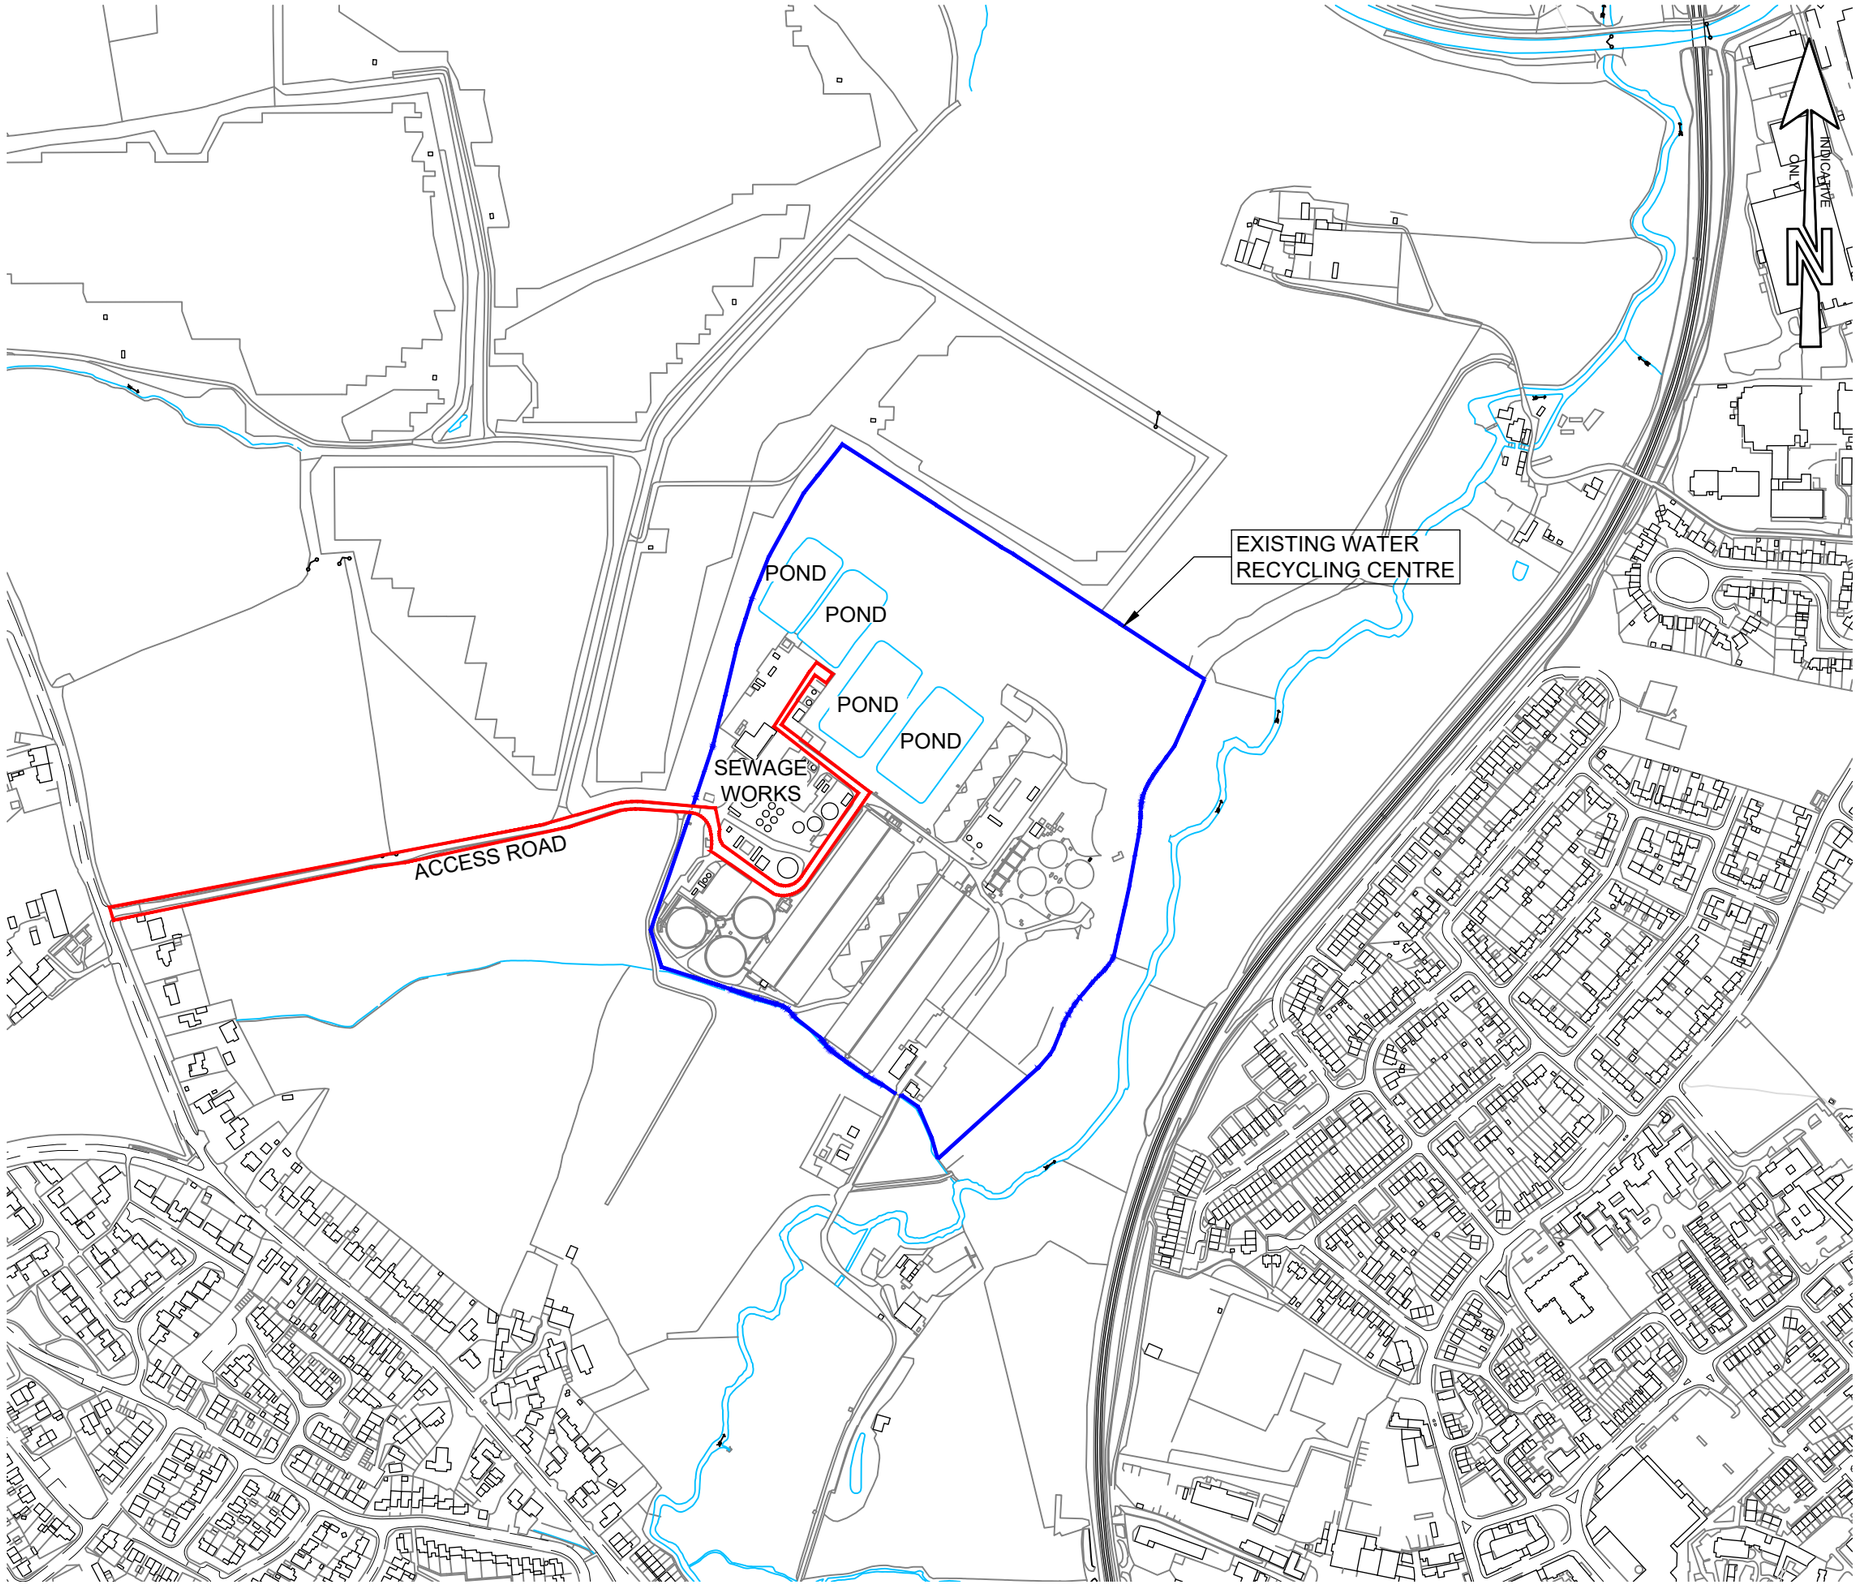


LOCATION PLAN
SCALE: 1:5000

0 100 200 300m
1:5000

SITE ID	13318
NGR	384799,158910

NOTES

1. ANY MAPS ON THIS DRAWING ARE REPRODUCED FROM THE ORDNANCE SURVEY MAP WITH THE PERMISSION OF HIS MAJESTY'S STATIONERY OFFICE © CROWN COPYRIGHT RESERVED, LICENCE No. 100019539.
2. UNLESS NOTED OTHERWISE, ALL DIMENSIONS ARE IN MILLIMETRES AND ALL LEVELS ARE IN METRES AOD.

SERVICES KEY

AREA OF PLANNING APPLICATION

LAND OWNED BY WESSEX WATER

C02	FIRST ISSUE	SK	CC	TR	05/06/2023
C01	DRAWING UPDATION	SK	TR	TR	01/06/2023
MK	REVISIONS	DRN	CHK	APP	DATE

TROWBRIDGE BIO RESOURCE UP SKILLING

STORAGE BUILDING INSTALLATION

PLANNING APPLICATION LOCATION PLAN

APPROVED FOR ISSUE

ORIGINAL DRAWING SIZE A3

	INITIALS	DATE	SCALES	REV.
DESIGNED:	AI	02/05/2023	1:5000	C02
DRAWN BY:	SK	02/05/2023		

DRAWING NUMBER
D18089-WWSL-XX-XX-D-T-7100

Wessex Water
YTL GROUP