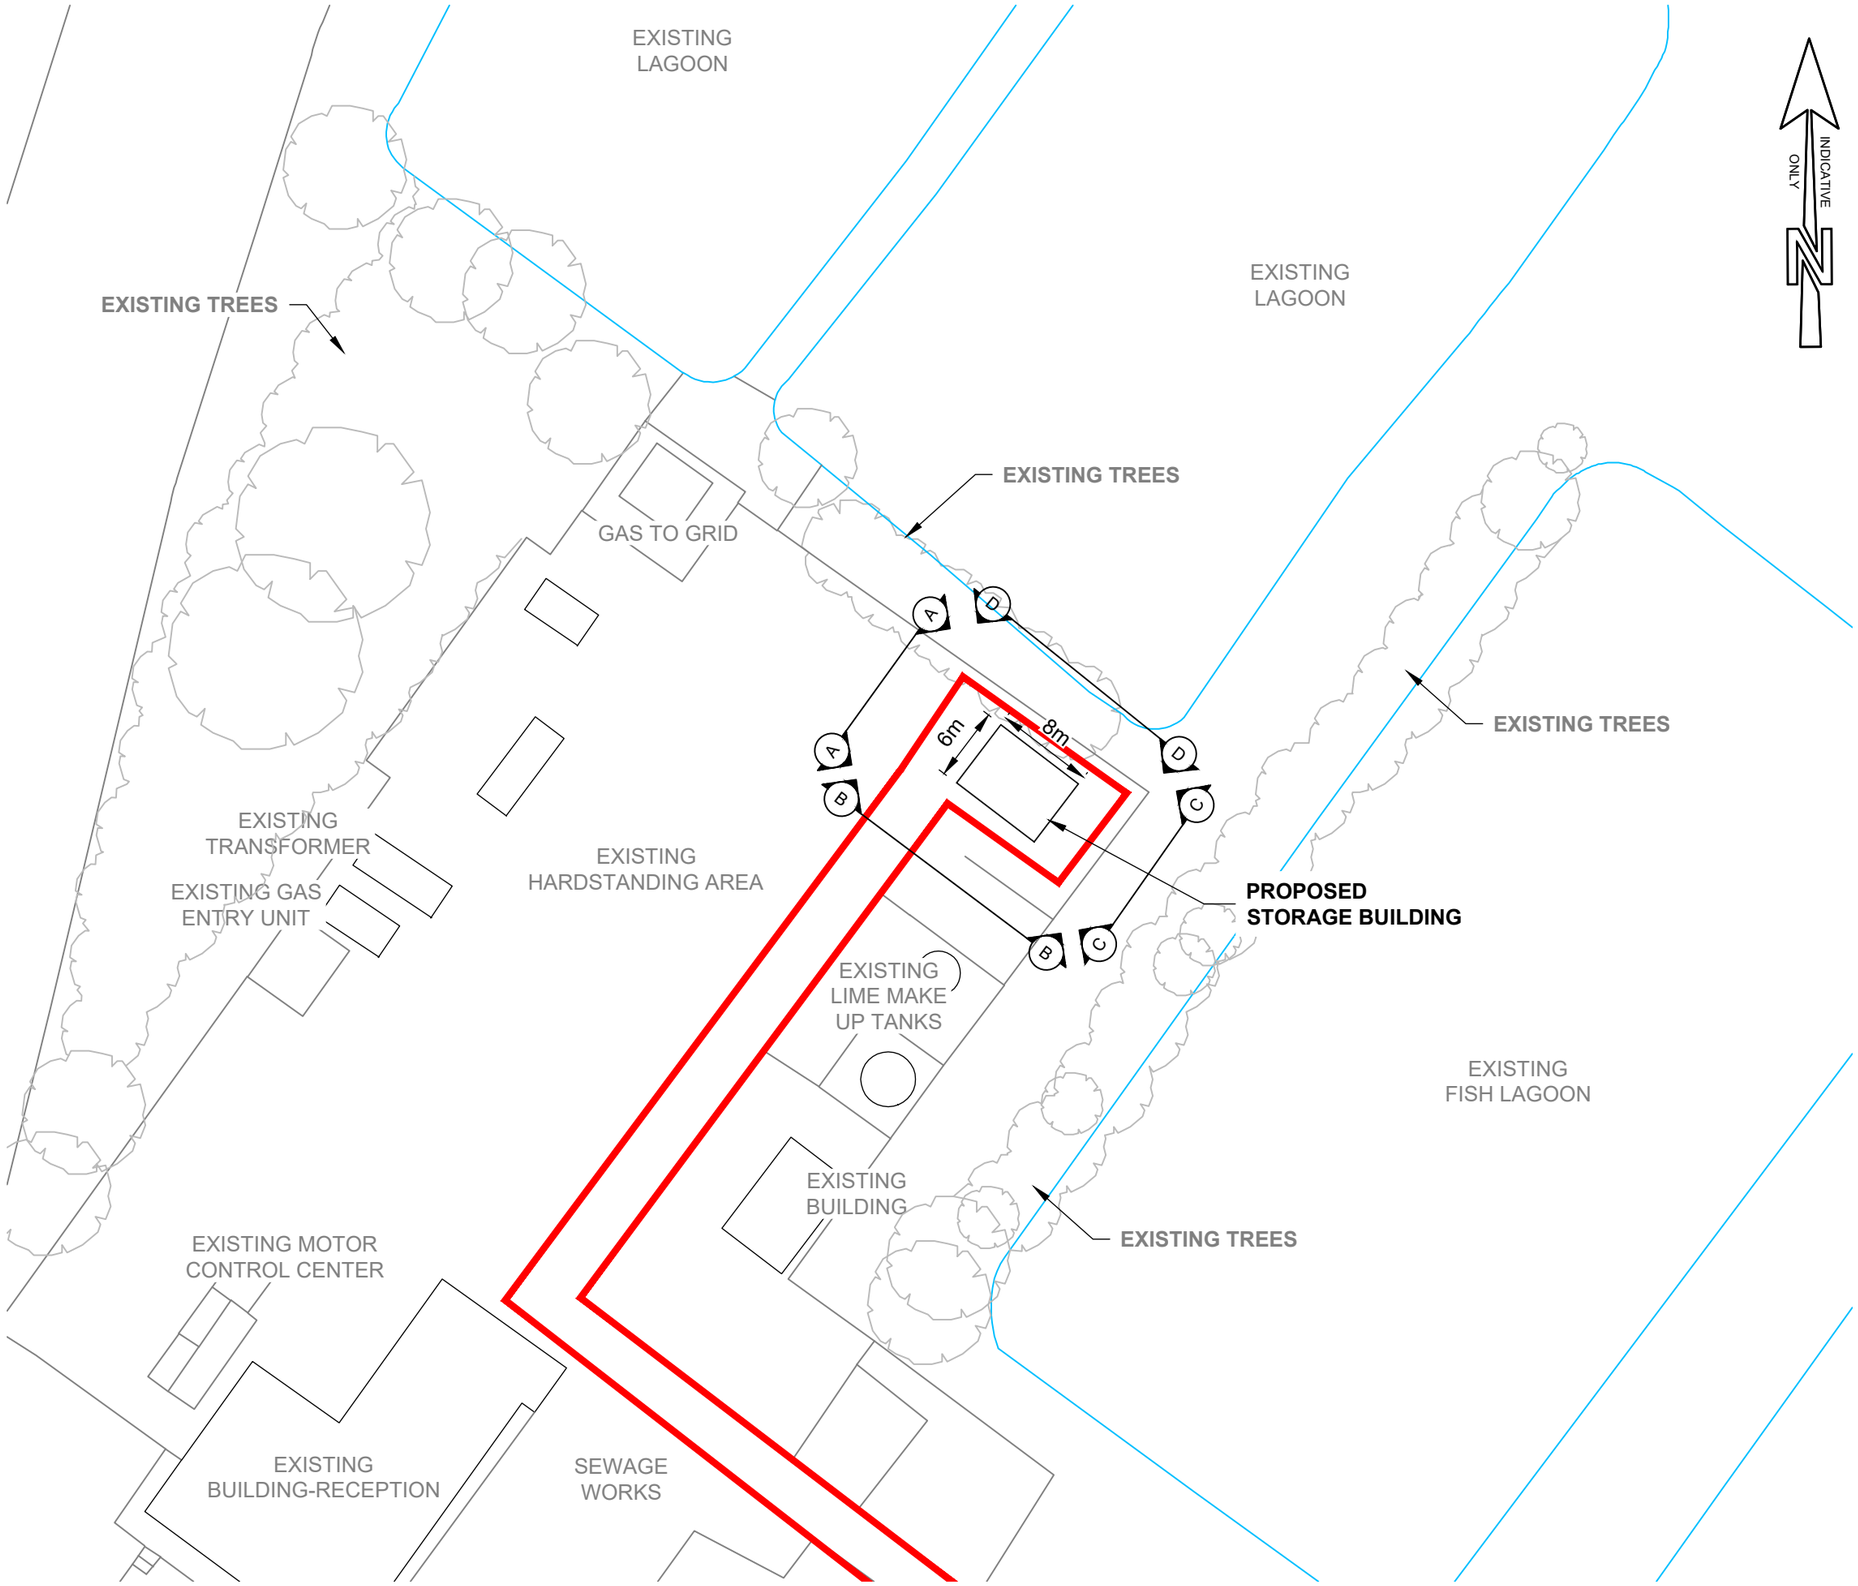


SITE PLAN
SCALE: 1:500

1:500 0 10 20 30m

SITE ID	13318
NGR	384799,158910

NOTES

1. ANY MAPS ON THIS DRAWING ARE REPRODUCED FROM THE ORDNANCE SURVEY MAP WITH THE PERMISSION OF HIS MAJESTY'S STATIONERY OFFICE © CROWN COPYRIGHT RESERVED, LICENCE No. 100019539.
2. UNLESS NOTED OTHERWISE, ALL DIMENSIONS ARE IN MILLIMETRES AND ALL LEVELS ARE IN METRES AOD.

SERVICES KEY

- AREA OF PLANNING APPLICATION
- LAND OWNED BY WESSEX WATER

MK	REVISIONS	DRN	CHK	APP	DATE
C02	FIRST ISSUE	SK	CC	TR	05/06/2023
C01	DRAWING UPDATION	SK	TR	TR	01/06/2023

TROWBRIDGE BIO RESOURCE UP SKILLING

STORAGE BUILDING INSTALLATION

PLANNING APPLICATION SITE LAYOUT PLAN

APPROVED FOR ISSUE

ORIGINAL DRAWING SIZE A3

	INITIALS	DATE	SCALES	REV.
DESIGNED:	AI	02/05/2023	1:500	C02
DRAWN BY:	SK	02/05/2023		

DRAWING NUMBER
D18089-WWSL-XX-XX-D-T-7101

Wessex Water
YTL GROUP