
BLOCK PLAN SCALE 1:500@a4 237 Quemerford, Calne, Wiltshire SN11 8LA

Note Distance to Boundary
A=0.2m (no roof material to overhang the boundary)
B=7.8m
C=19.4m

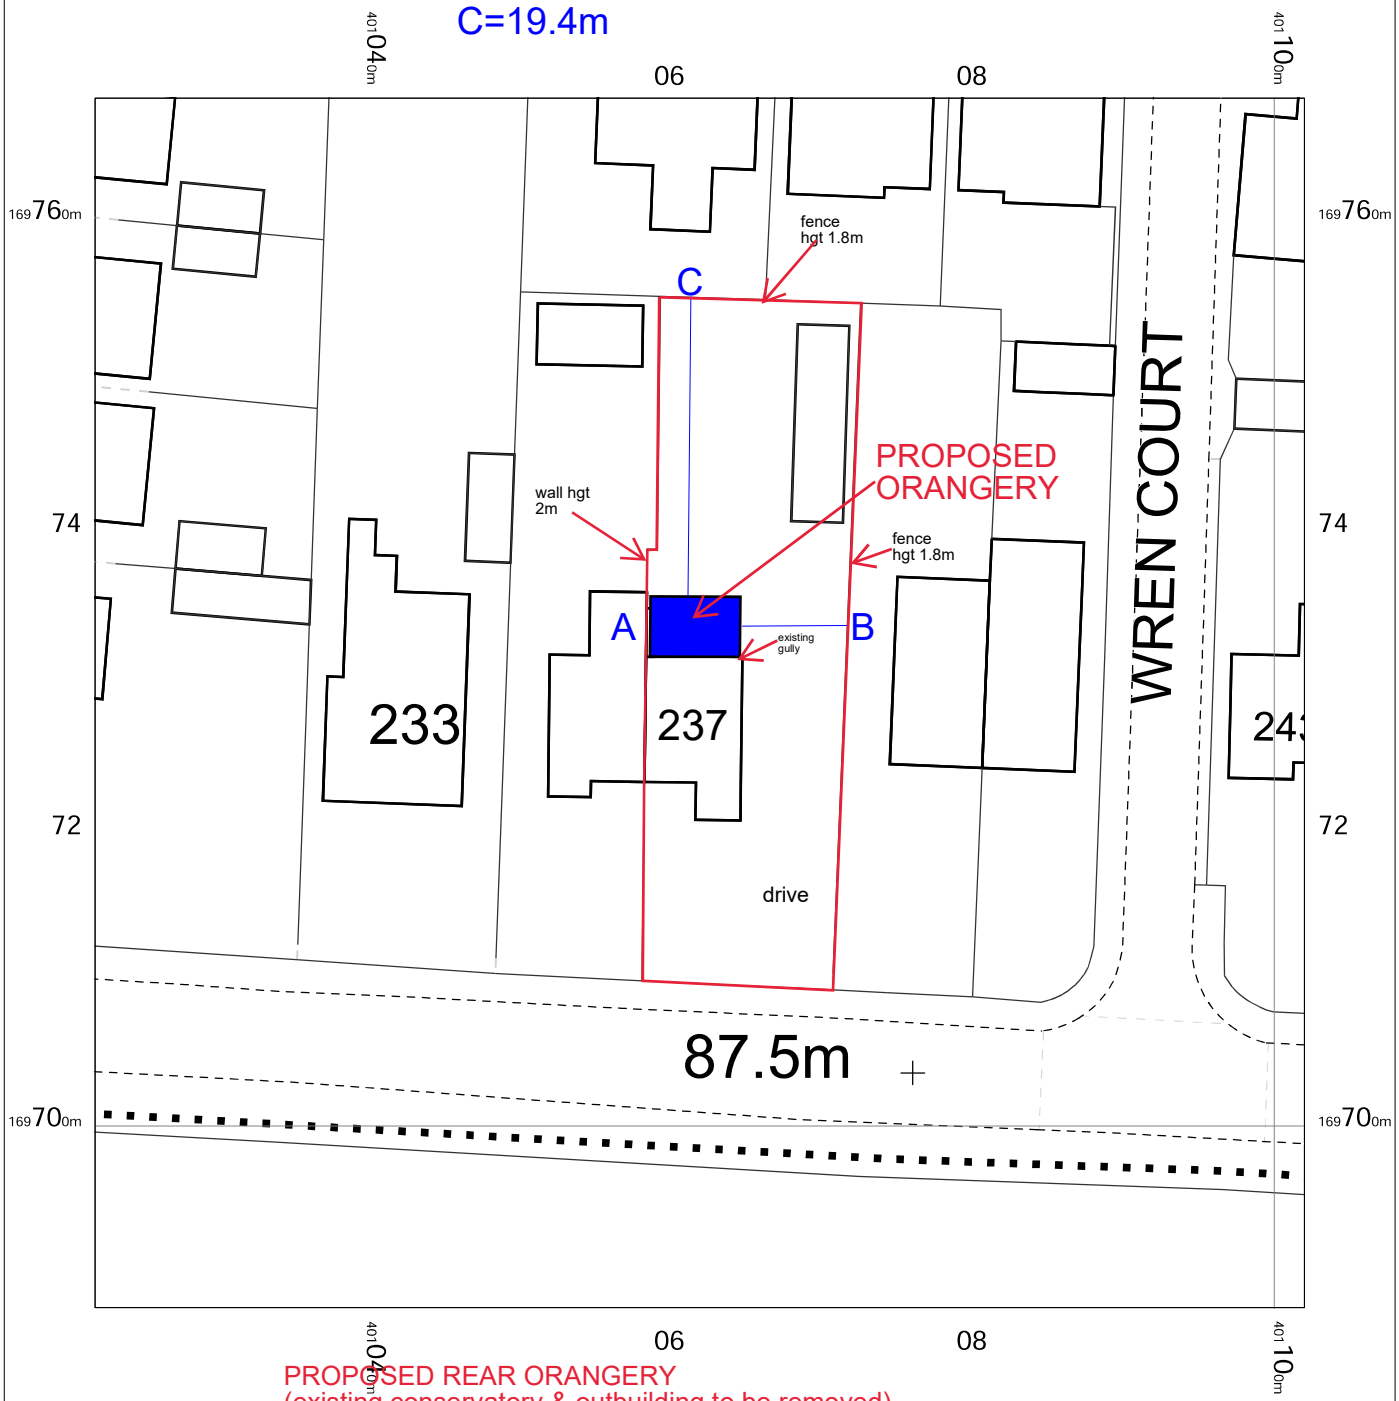

PROPOSED REAR ORANGERY
(existing conservatory & outbuilding to be removed)
width 6m, projection 4m, hgt to eaves 3.05m, hgt to ridge 3.65m
brickwork to match property, frames/lantern rafters white upvc, glazing clear, georgian bars, flat roof material EPDM, lantern material glass
drainage to existing gully, boundary treatments to remain same, access via drive ie materials etc

0 2 4 6 8 10 12 14 16 18 20
m

DESIGNER CONSERVATORIES & ORANGERIES

OS MasterMap 1250/2500/10000 scale
Thursday, May 11, 2023, ID: CM-01102964
www.centremapslive.co.uk

1:500 scale print at A4, Centre: 401062 E, 169728 N

©Crown Copyright Ordnance Survey. Licence no. AC0000849896

Ordnance Survey Licensed Data

N

CENTRE MAPS LIVE.
FOR A BETTER POINT OF VIEW