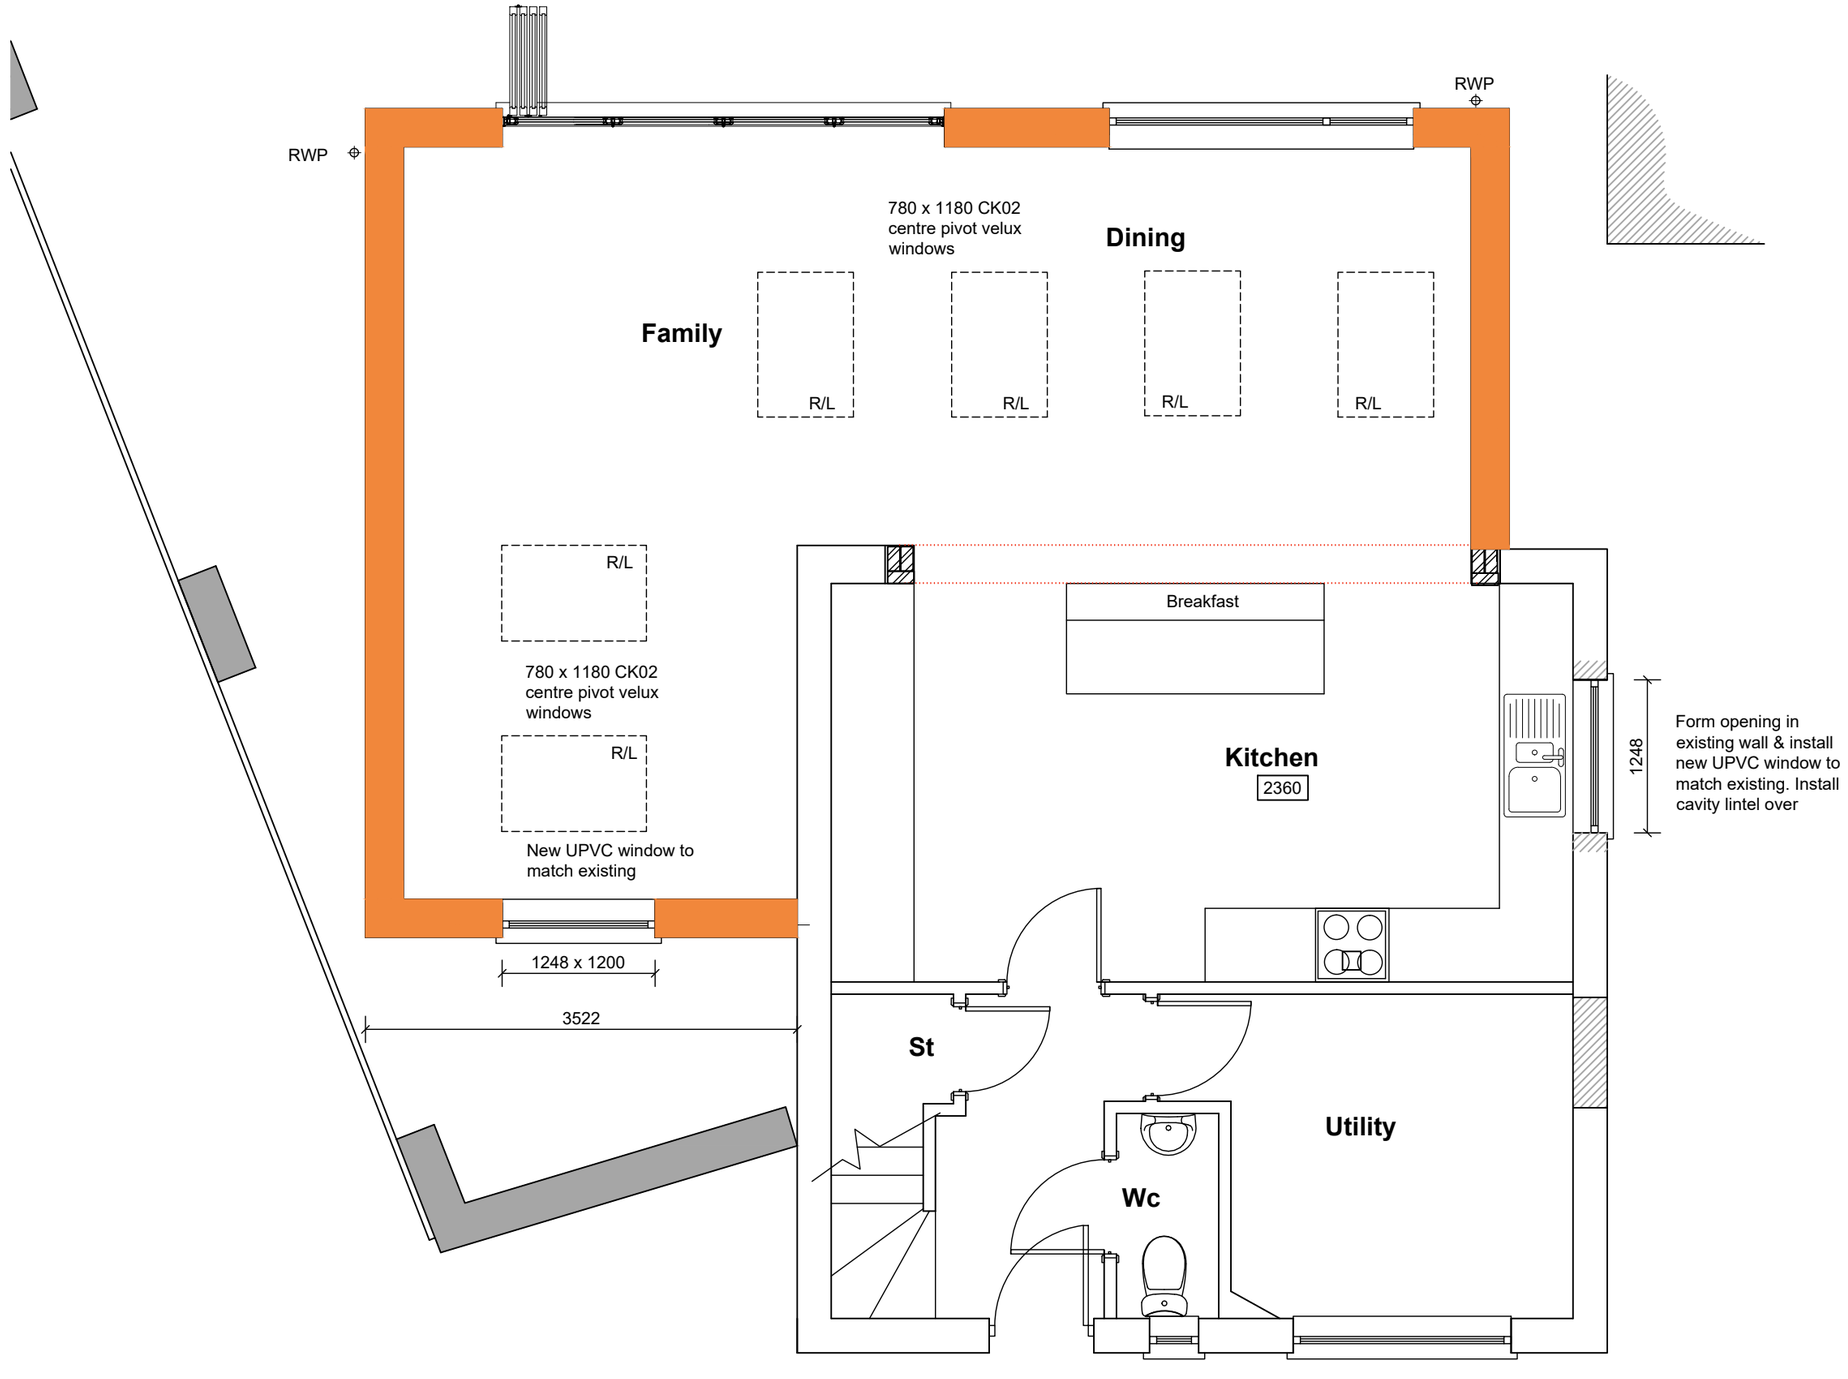

Proposed Ground Floor Plan

1:50 1m 2m 3m

Rev.	Description.	Date.	Initial.

Client: Mr & Mrs Whiteman

Project: 1 Page Close, Chippenham, SN14 0TG
-

Drawing Title: Proposed Ground Floor Plan
-

Scale:	Date:	Drawn:	Checked:
1:50	June 23	LB	-

Drawing No: 04

Revision: -