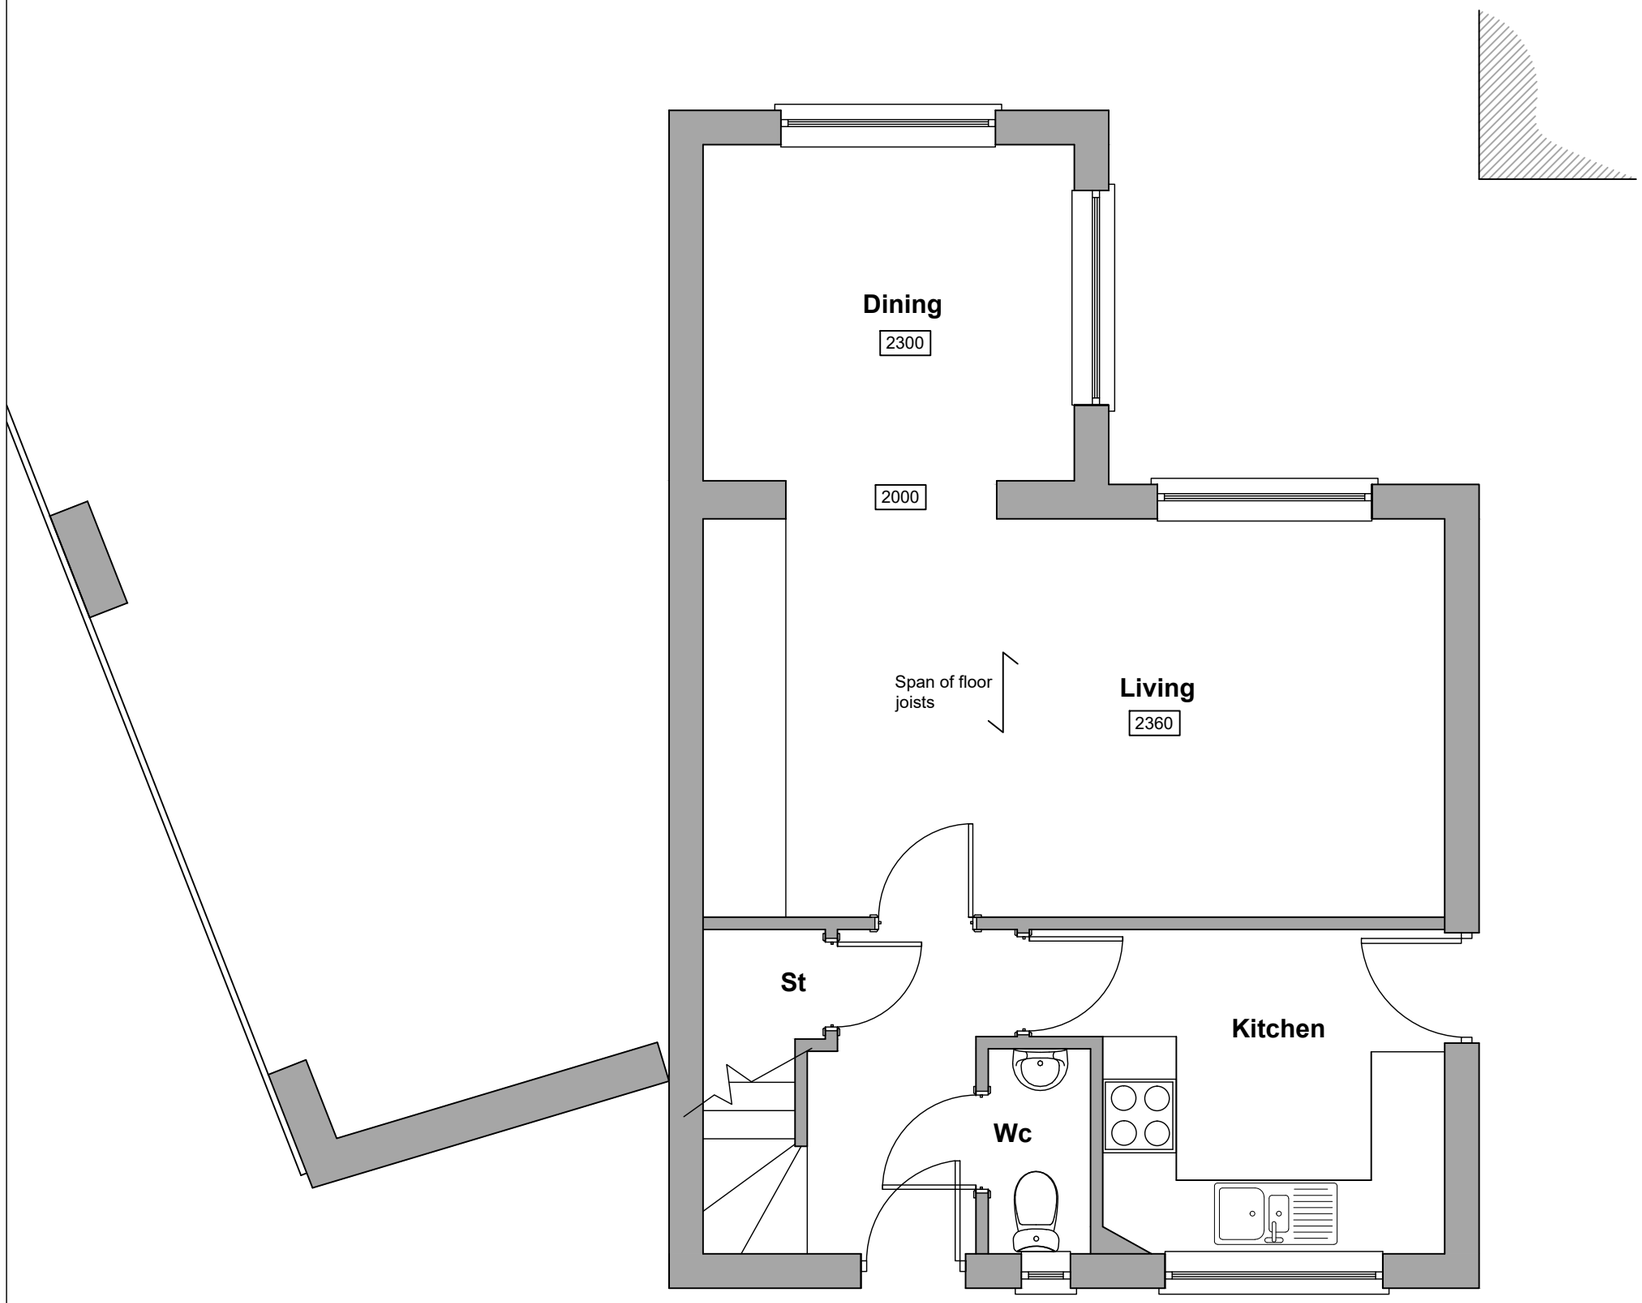

Existing Ground Floor Plan

1:50 1m 2m 3m

Rev.	Description.	Date.	Initial.

Client: Mr & Mrs Whiteman

Project: 1 Page Close, Chippenham, SN14 0TG
-

Drawing Title: Existing Ground Floor Plan
-

Scale: 1:50 | Date: June 23 | Drawn: LB | Checked: -

Drawing No: 01 | Revision: -