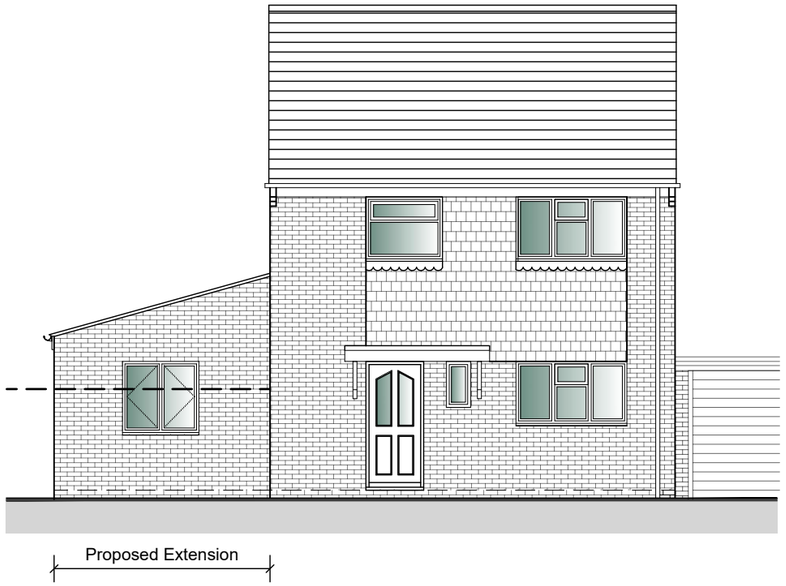

Proposed Front Elevation

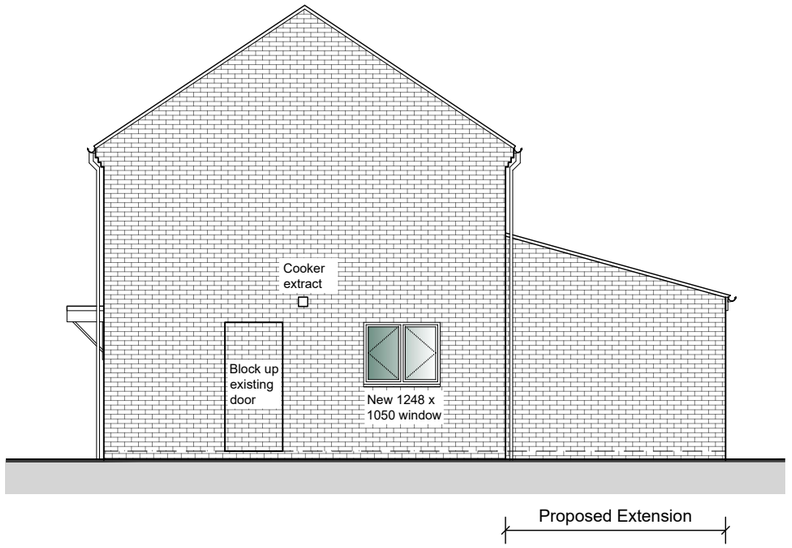

Proposed Side Elevation

Proposed Materials

Walls: Brick to match existing

Roof: Concrete interlocking tiles Redland Regent or similar suitable for 15 degree roof pitch

Windows/Doors: White double glazed upvc to match existing

Rainwater / Guttering: White upvc half round guttering and round downpipes. White upvc facia & soffit to match existing



Proposed Rear Elevation

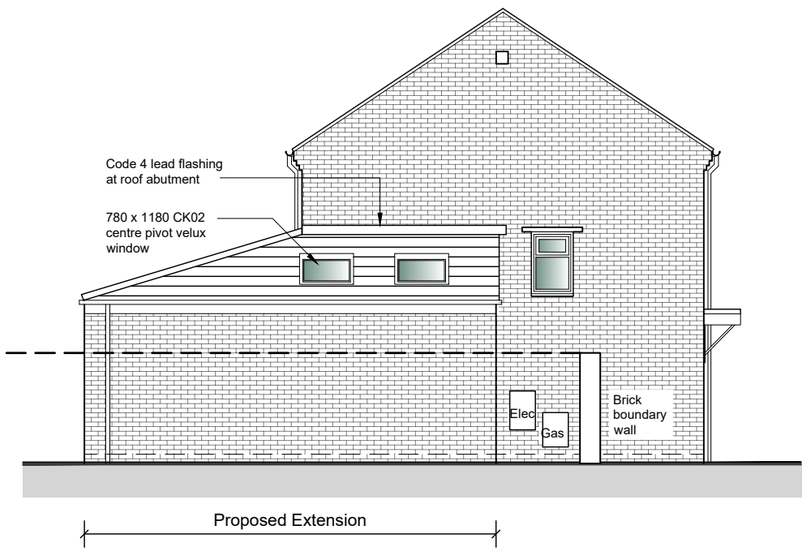

Proposed Side Elevation

1:100 1m 2m 3m 4m 5m 6m

Rev.	Description.	Date.	Initial.

Client:	Mr & Mrs Whiteman
Project:	1 Page Close, Chippenham, SN14 0TG -
Drawing Title:	Proposed Elevations -

Scale: 1:100	Date: June 23	Drawn: LB	Checked: -
Drawing No: 05			Revision: -