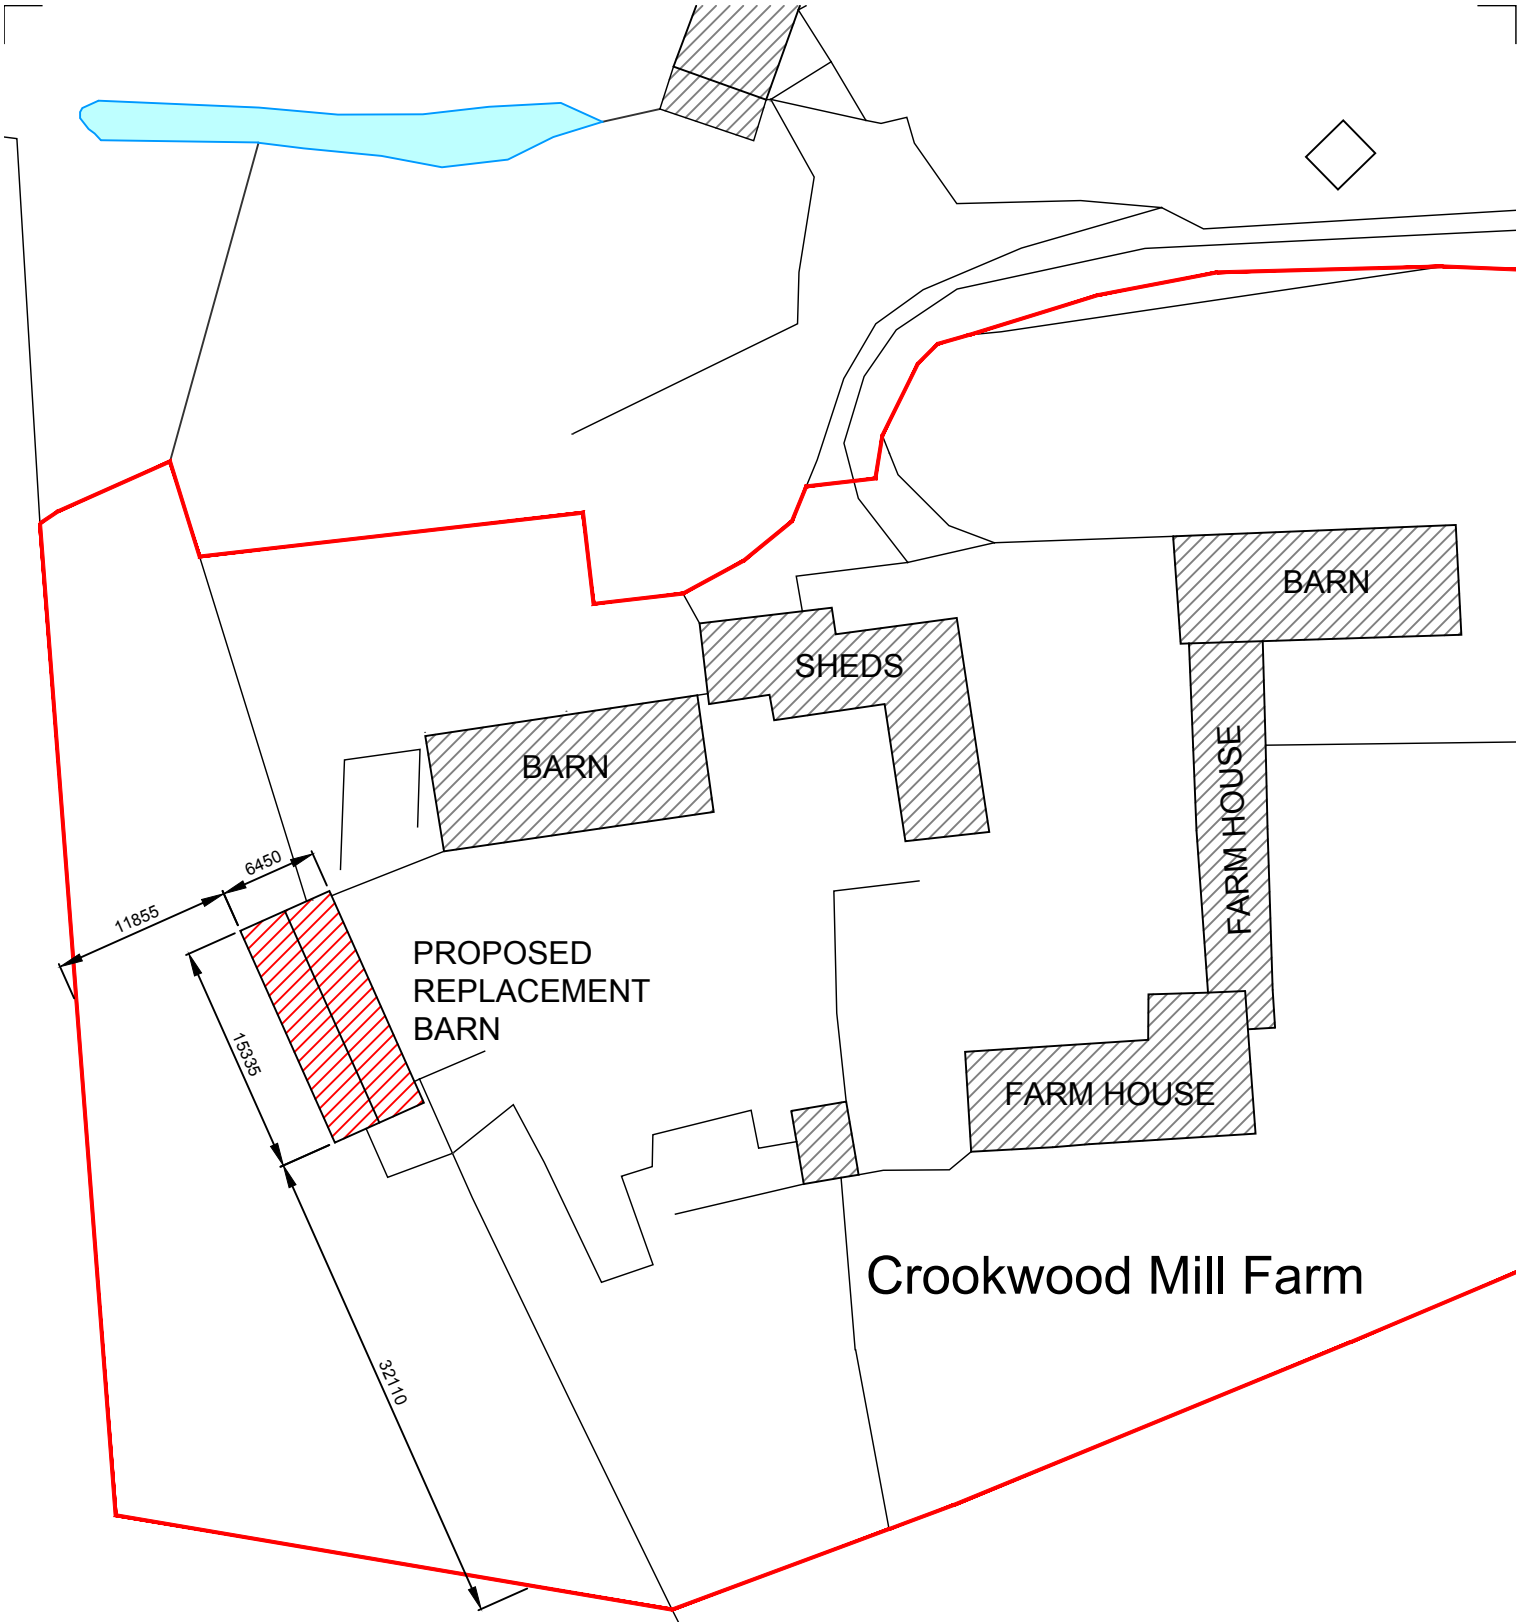


Ordnance Survey, (c) Crown Copyright 2023. All rights reserved. Licence number 100022432

0 10 20 30 40

N

Client
MR N HERROD-TAYLOR

Drawing Title
SITE BLOCK PLAN

Notes

Project
PROPOSED BARN REPLACEMENT
CROOKWOOD MILL FARM
STERT
DEVIZES
SN10 3JA

The Studio
22 Brickley Lane
Devizes
Wiltshire
SN10 3BQ

T 01380 819900
E info@drdesigns.co.uk
W www.drdesigns.co.uk

DALE ROBERTS DESIGN
ARCHITECTURAL SERVICES

Scale 1:500
Date JUN 23
Drawn DR
Checked
Drawing No. 23010 / P002

This drawing is copyright. It may not be reproduced or disclosed either wholly or in part without written consent from DALE ROBERTS DESIGN