
General Notes


This drawing is copyright. It may not be reproduced or disclosed either wholly or in part without written consent from DALE ROBERTS DESIGN.
All dimensions are to be checked on site prior to commencement of work.
Figured dimensions are to be taken in preference to scaled dimensions.
If in doubt ask DALE ROBERTS DESIGN.
This drawing could be subject to a Planning / Building Regulations application and should this be the case all works undertaken prior to approval are at the contractors / clients risk.

This drawing has received Planning approval dated:


This drawing has received Building Regulations approval dated:

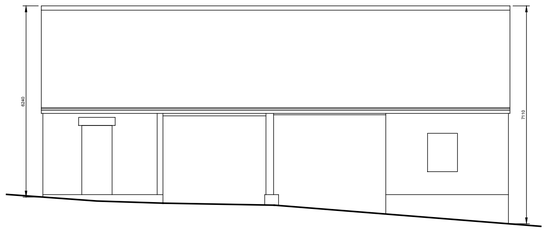


Existing East Elevation
(Scale 1:100)

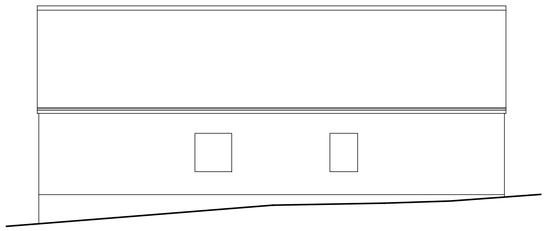


Existing West Elevation
(Scale 1:100)

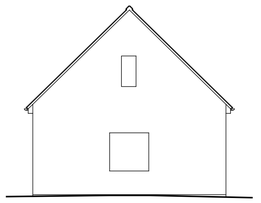


Existing South Elevation
(Scale 1:100)

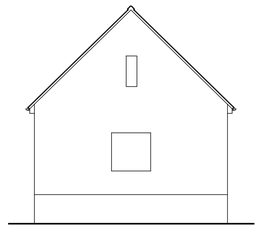


Existing North Elevation
(Scale 1:100)

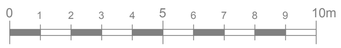


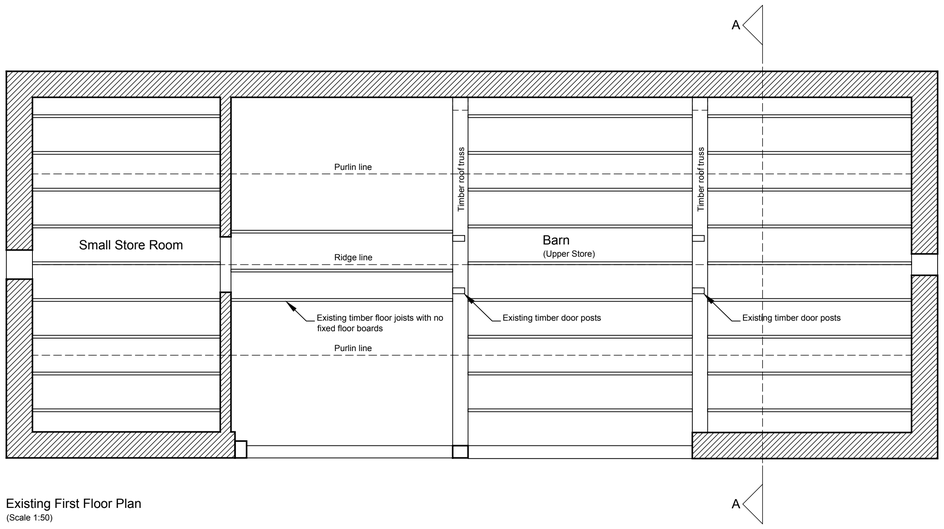

Existing First Floor Plan
(Scale 1:50)

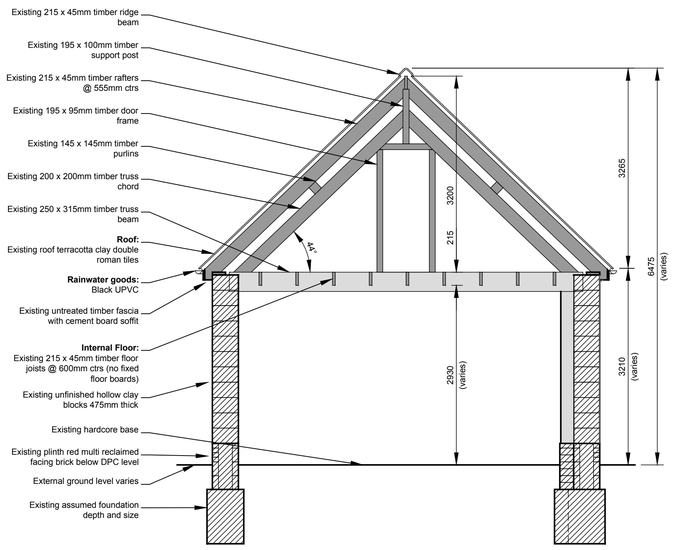

Existing Section A-A
(Scale 1:50)

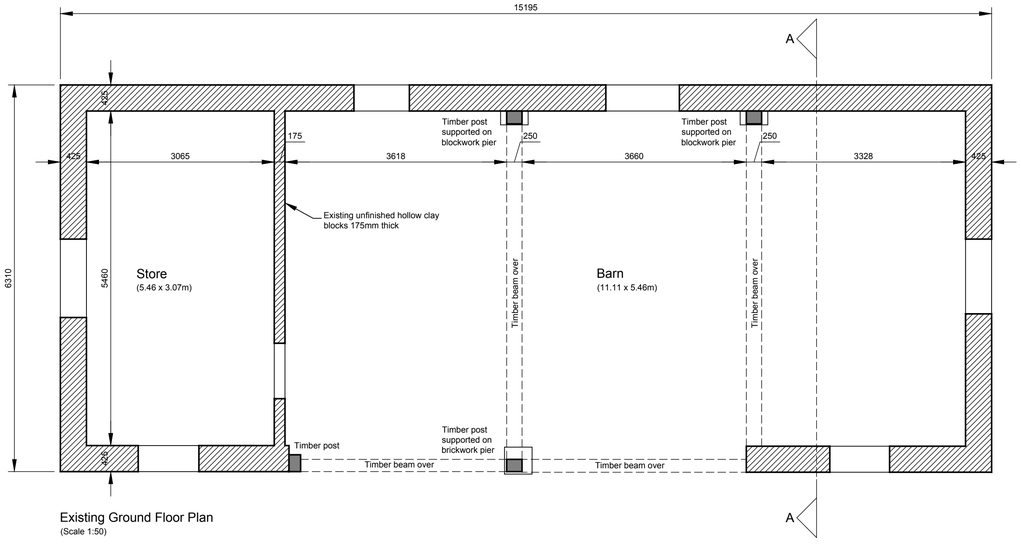

Existing Ground Floor Plan
(Scale 1:50)



No. Revisions Date

Client
MR N HERROD-TAYLOR

Project
PROPOSED BARN REPLACEMENT
CROOKWOOD MILL FARM
STERT
DEVIZES
SN10 3JA

Drawing Title
EXISTING GF & FF PLANS, ELEVATIONS & SECTION

DALE ROBERTS DESIGN
ARCHITECTURAL SERVICES

The Studio
22 Brickley Lane
Devizes
Wiltshire
SN10 3BQ

T 01380 819900
E info@drdesigns.co.uk
W www.drdesigns.co.uk

Scale 1:50,1:100@A1 Date JUN 23
Drawn DR Checked
Drawing No. 23010 / P050