

Proposed East Elevation
(Scale 1:100)

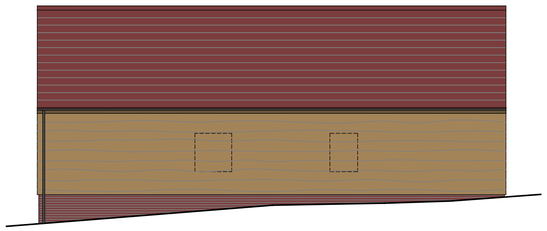

Proposed West Elevation
(Scale 1:100)

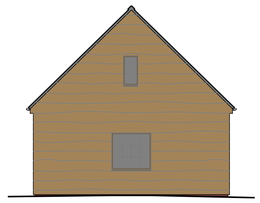

Proposed South Elevation
(Scale 1:100)

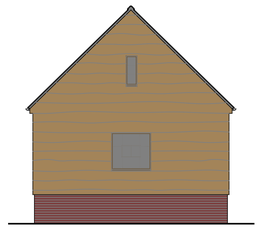

Proposed North Elevation
(Scale 1:100)

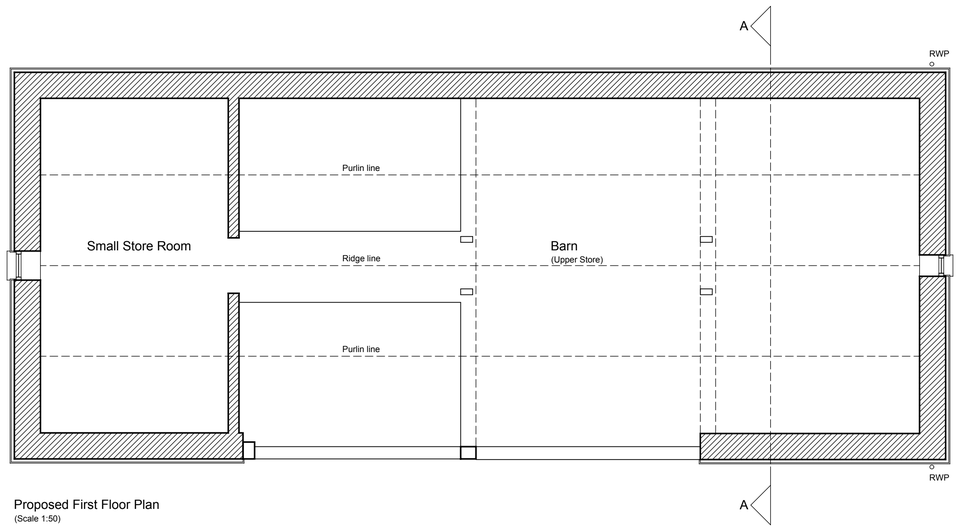

Proposed First Floor Plan
(Scale 1:50)

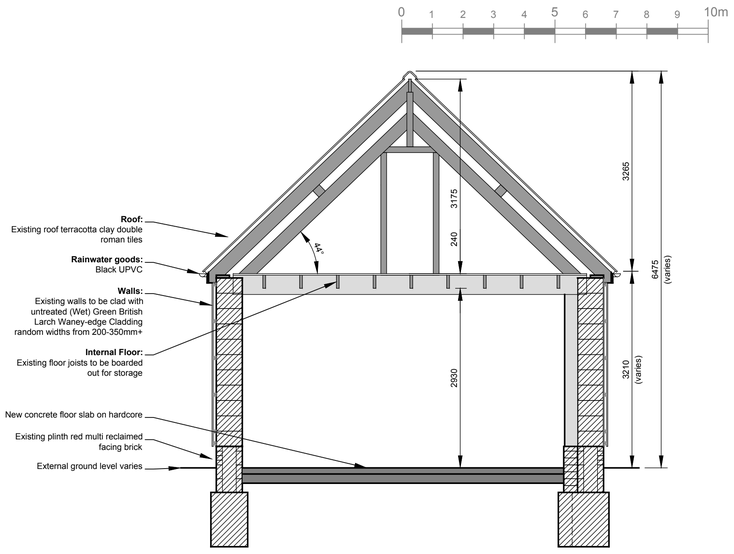

Proposed Section A-A
(Scale 1:50)

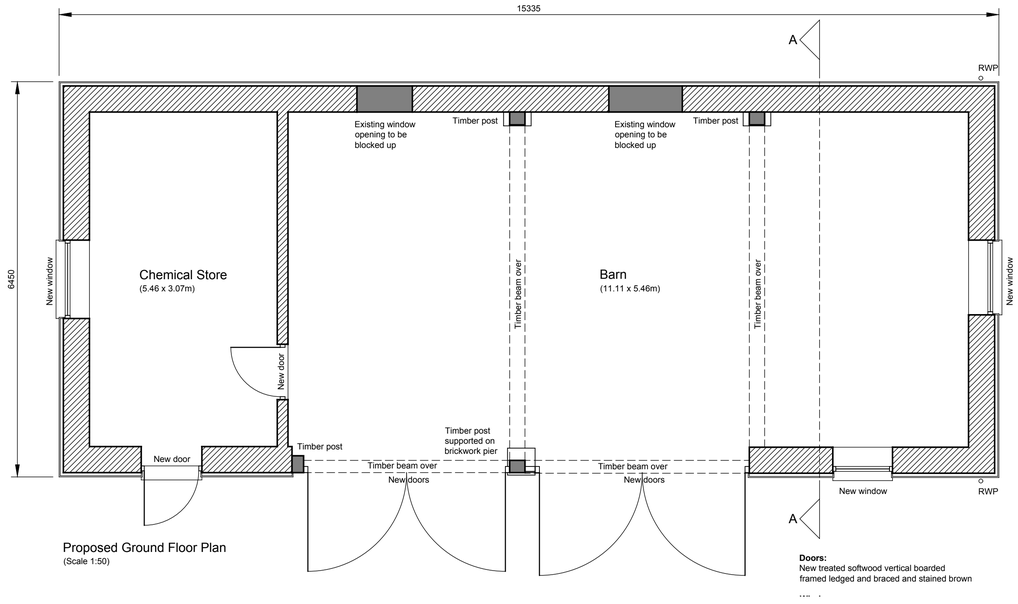

Proposed Ground Floor Plan
(Scale 1:50)

Doors:
New treated softwood vertical boarded framed ledged and braced and stained brown



General Notes

This drawing is copyright. It may not be reproduced or disclosed either wholly or in part without written consent from DALE ROBERTS DESIGN.

All dimensions are to be checked on site prior to commencement of work.
Figured dimensions are to be taken in preference to scaled dimensions.
If in doubt ask DALE ROBERTS DESIGN.
This drawing could be subject to a Planning / Building Regulations application and should this be the case all works undertaken prior to approval are at the contractors / clients risk.

This drawing has received Planning approval dated:

This drawing has received Building Regulations approval dated:

External Materials Schedule:

Walls:
Existing walls to be clad with untreated (Wet) Green British Larch Waney-edge Cladding random widths from 200-350mm+
Existing plinth red multi reclaimed facing brick

Doors:
New treated softwood vertical boarded framed ledged and braced and stained brown

Windows:
New softwood single glazed stained brown

Roof:
Existing roof terracotta clay double roman tiles

Rainwater goods:
Black UPVC

No.	Revisions	Date

Client
MR N HERROD-TAYLOR

Project
PROPOSED BARN REPLACEMENT
CROOKWOOD MILL FARM
STERT
DEVIZES
SN10 3JA

Drawing Title
PROPOSED GF & FF PLANS, ELEVATIONS & SECTION

DALE ROBERTS DESIGN
ARCHITECTURAL SERVICES

The Studio
22 Brickley Lane
Devizes
Wiltshire
SN10 3BQ

T 01380 819900
E info@drdesigns.co.uk
W www.drdesigns.co.uk

Scale	Date
1:50,1:100@A1	JUN 23

Drawn	Checked
DR	

Drawing No.
23010 / P100