

EXISTING REAR ELEVATION

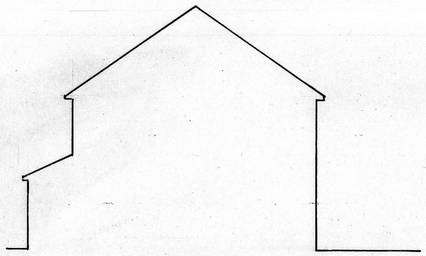

EXISTING SIDE ELEVATION

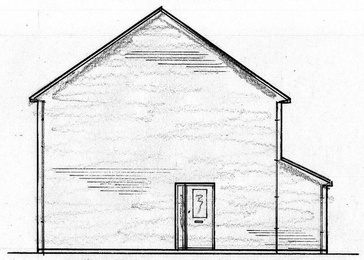

EXISTING SIDE ELEVATION

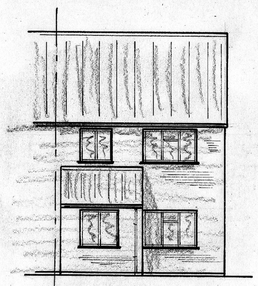

PROPOSED REAR ELEVATION

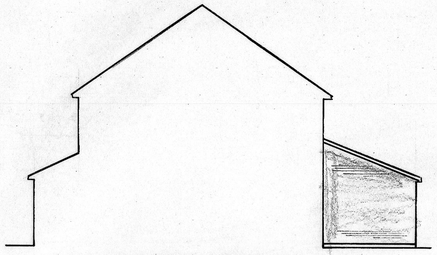

PROPOSED SIDE ELEVATION

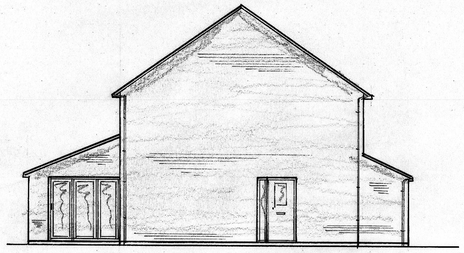

PROPOSED SIDE ELEVATION

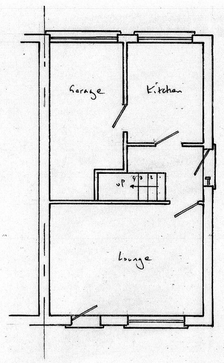

EXISTING GF PLAN

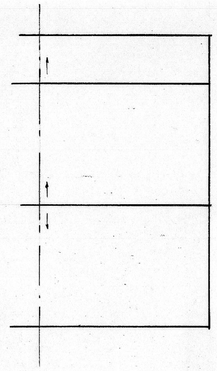

EXISTING ROOF PLAN

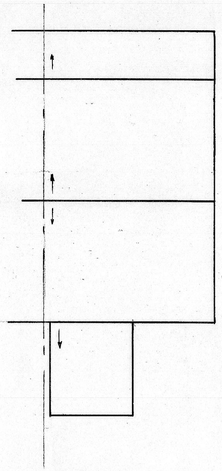

PROPOSED ROOF PLAN

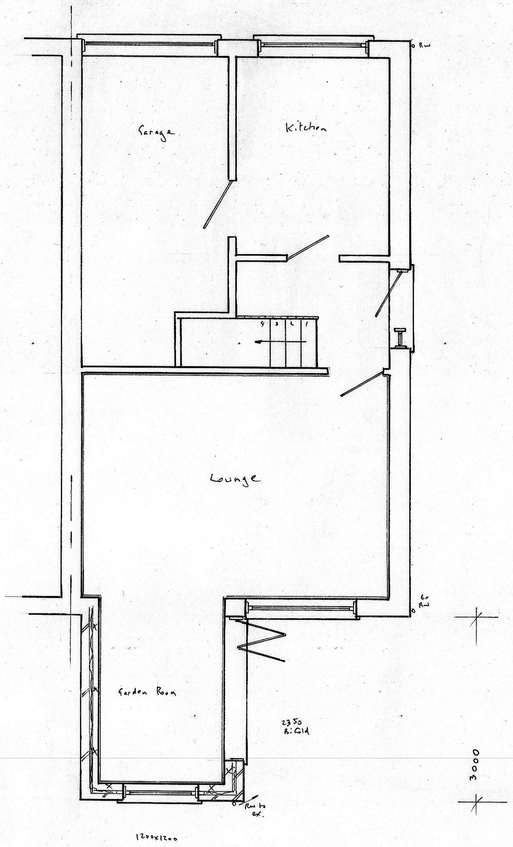

PROPOSED GF PLAN

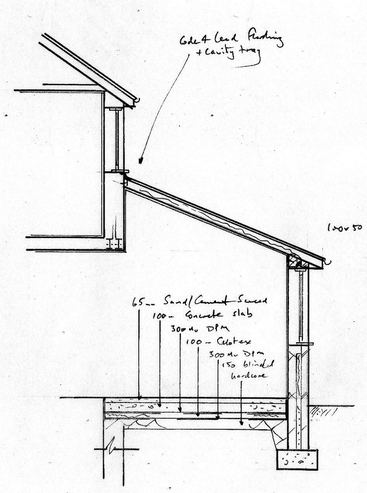

TYPICAL LONG SECTION

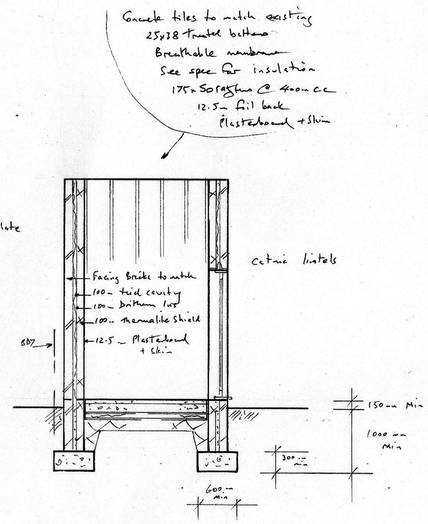

TYPICAL CROSS SECTION

1:100 0 1 2 3 4 5 6 7 8 9 10.0m

1:50 0 1 2 3 4 5 6 7 8 9 10.0m

NOTES:
All dimensions must be checked on site and not scaled from this drawing.

A		
	Date	Revisions

©copyright

Scale bar

0 1 2 3 4 5 6 7 8 1:100

0 1 2 3 4 1:50

For Building Regulation purposes these plans are to be read in conjunction with the written specification and structural report.

KEECH DESIGN SERVICES LTD
1 HARBOUR CLOSE SWINDON
07778 324228
ROBERT.KEECH@NTLWORLD.COM

Job Title

Drawing Title
SINGLE STOREY REAR EXTENSION TO REAR ELEVATION AT No 61 WESTBURY PARK ROYAL WOOTTON BASSETT SN4 7DN

Scale 1:50 1:100

Date APRIL 2023 Drawn by

Drg No. 23/027 Rev.

A PRODUCT OF THE UNO RANGE-ARCHITECT CAT. No 7311