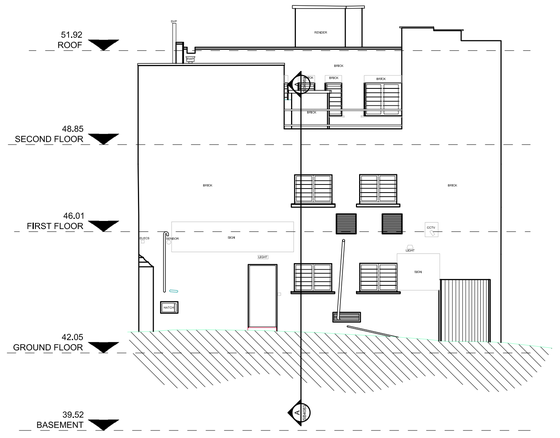

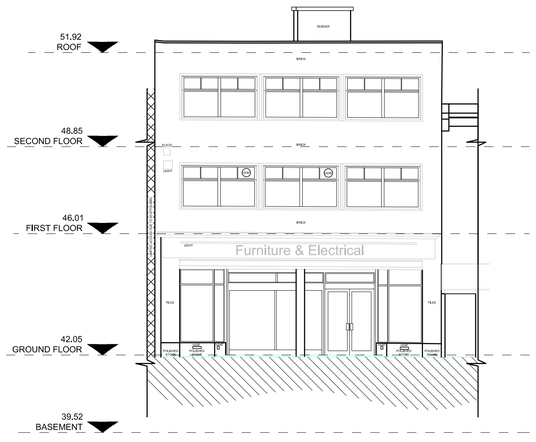

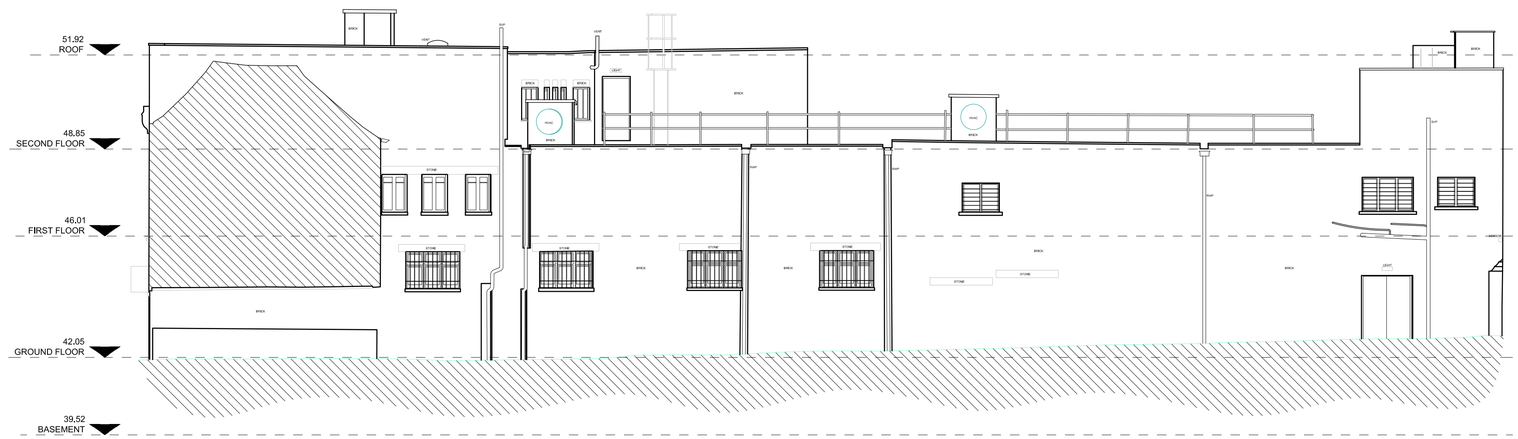

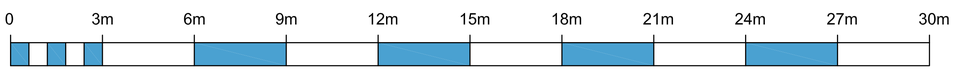

Notes:

Responsibility will not be accepted for errors made by others in scaling from this drawing; all construction information should be taken from figured dimensions only.
If any discrepencies are found inform AB Architectural Design immediately.

NOTE:
This drawing is based on CAD data from a third party, Please bring any discrepancies to AB Architectural Design immediately.

REVISION
2020-12-01 - Preliminary Issue
2023-03-03 - Rev A - Issued for approval
2023-06-23 - Rev B - Issued for planning

ISSUE: PLANNING

Change Of Use - 32 Fore St, Trowbridge

Existing Elevations

FOR:
Mr N. Walsh

1:100 @ A1 Dec. 20
AB/AB

AL(1)05 Rev - B

ab Architectural design

Job No. 3903

© AB Architectural Design Ltd.
Tel: 01373 832 133 - Email: queries@abadesign.co.uk - www.abadesign.co.uk