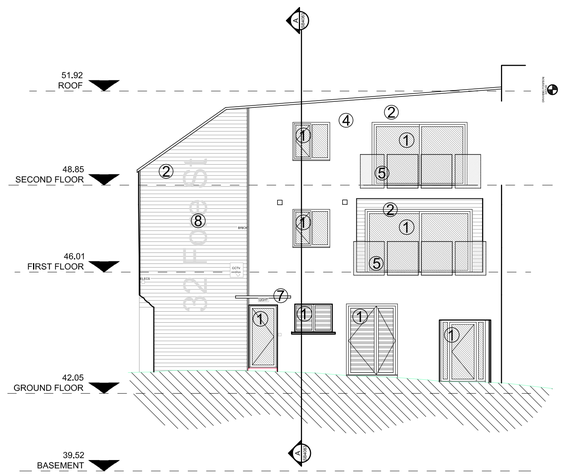

Proposed South-West Elevation - 1:100

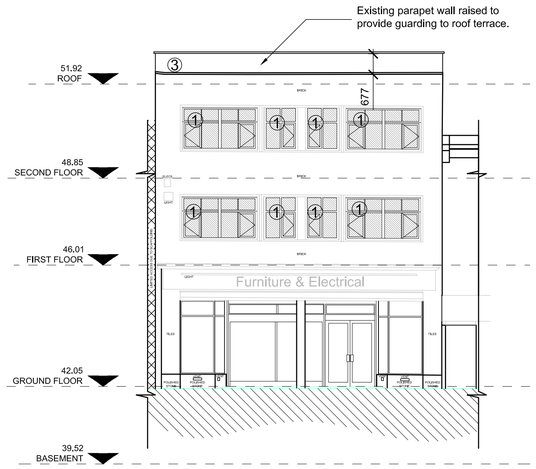

Proposed North-East Elevation - 1:100

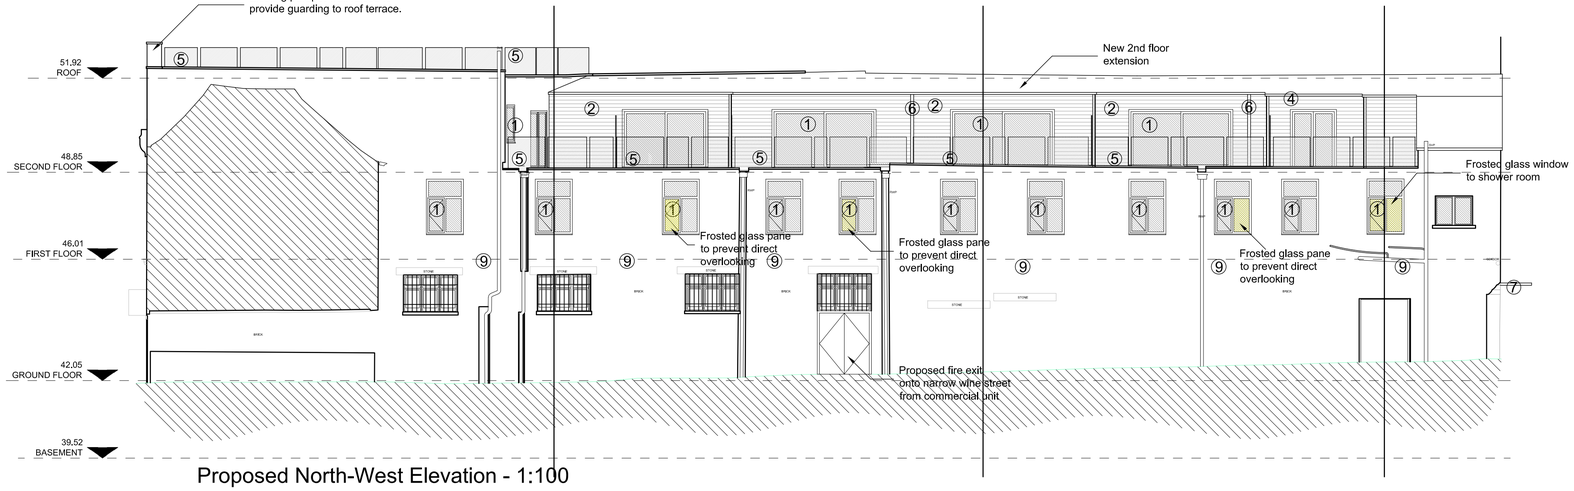

Proposed North-West Elevation - 1:100

0 3m 6m 9m 12m 15m 18m 21m 24m 27m 30m

Notes:

Responsibility will not be accepted for errors made by others in scaling from this drawing; all construction information should be taken from figured dimensions only.
If any discrepencies are found inform AB Architectural Design immediately.

NOTE:
This drawing is based on CAD data from a third party. Please bring any discrepancies to AB Architectural Design Immediately.

REVISION
2020-12-01 - Preliminary Issue
2020-12-11 - Rev A - Balconette added to South-West elevation.
2020-12-14 - Rev B - Proposed windows to North-West elevation amended and issued for planning.
2021-02-26 - Rev C - Proposed plots 1,2,& 8 amended. Plot 9 removed
2021-03-02 - Rev D - Windows adjusted and issued for planning
2021-03-08 - Rev E - Plots 1,2 & 8 amended and issued for planning.
2021-04-08 - Rev F - Proposed windows updated and plot 5 added to second floor.
2021-04-22 - Rev G - Proposed windows updated following client comments.
2021-04-23 - Rev H - Proposed fenestration altered
2021-04-26 - Rev J - Proposed fenestration altered and issued for planning.
2022-10-10 - Rev K - Plots 1-5 & 8 amended..
2022-12-05 - Rev L - Proposed extension amended.
2022-12-12 - Rev M - Proposed Plot A amended
2023-03-03 - Rev N - Issued for approval.
2023-06-23 - Rev P - Issued for planning.

Key:

1. PPC Aluminium doors/ windows - RAL 7016
2. Composite cladding (Western red cedar style)
3. Yellow brick to match existing to North-East elevation
4. Red brick to match existing.
5. Frameless glass balustrade
6. PVC Rainwater pipe - Black
7. Stainless steel/ glass canopy
8. Stainless steel lettering
9. Proposed street lighting activated via PIR's

ISSUE: PLANNING

Change Of Use - 32 Fore St, Trowbridge

Proposed Elevations

FOR:
Mr N. Walsh

1:100 @ A1 Dec. 20
AB/AB

AL(1)06 Rev - P

ab Architectural design

Job No. 3903

© AB Architectural Design Ltd.
Tel: 01373 832 133 - Email: queries@abadesign.co.uk - www.abadesign.co.uk