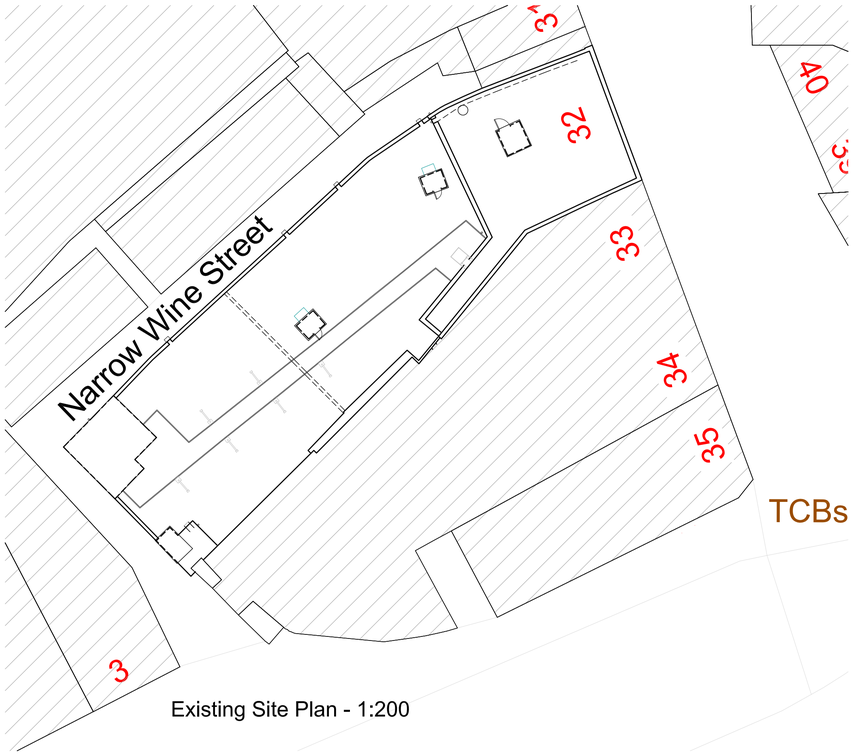

Existing Site Plan - 1:200

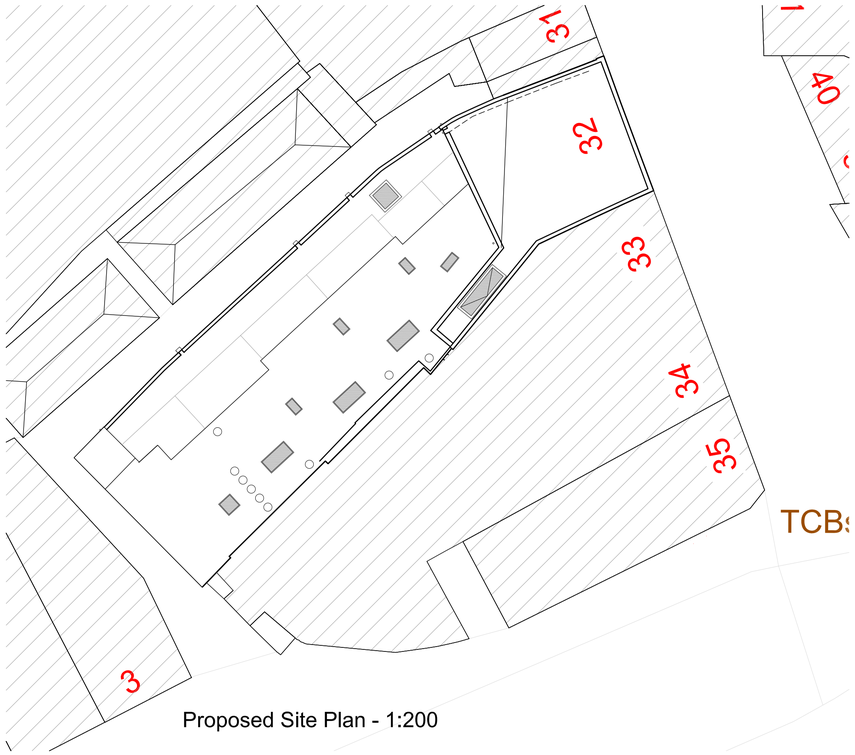

Proposed Site Plan - 1:200

Notes:

Responsibility will not be accepted for errors made by others in scaling from this drawing; all construction information should be taken from figured dimensions only.
If any discrepencies are found inform AB Architectural Design immediately.

NOTE:
This drawing is based on CAD data from a third party. Please bring any discrepancies to AB Architectural Design immediately.

REVISION
2020-09-23 - Preliminary Issue
2020-12-01 - Rev A - Proposed site plan added and proposed floor plans removed and issued for planning.
2021-02-26 - Rev B - Proposed plots 1,2,& 8 amended. Plot 9 removed and issued for planning
2021-03-02 - Rev C - Windows adjusted and issued for planning
2021-04-23 - Rev D - Plot layouts updated and issued for planning
2022-10-10 - Rev E - Plots 1-5 & 8 amended.
2023-03-03 - Rev F - Proposed plans amended.
2023-06-23 - Rev G - Issued for planning

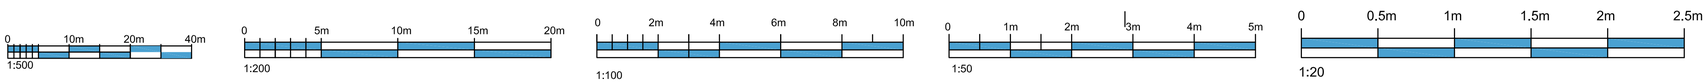

ISSUE: PLANNING

Change of Use application
32 Fore St, Trowbridge

Existing & Proposed Site Plans

FOR:
Mr N. Walsh
C/O Jamsons Geotechnics Ltd

1:200 @ A1 Sep. 20
AB/AB

AL(1)02 Rev - G

ab Architectural design

Job No. 3903

© AB Architectural Design Ltd.
Tel: 01373 832 133 - Email: queries@abadesign.co.uk - www.abadesign.co.uk