Westbury Park

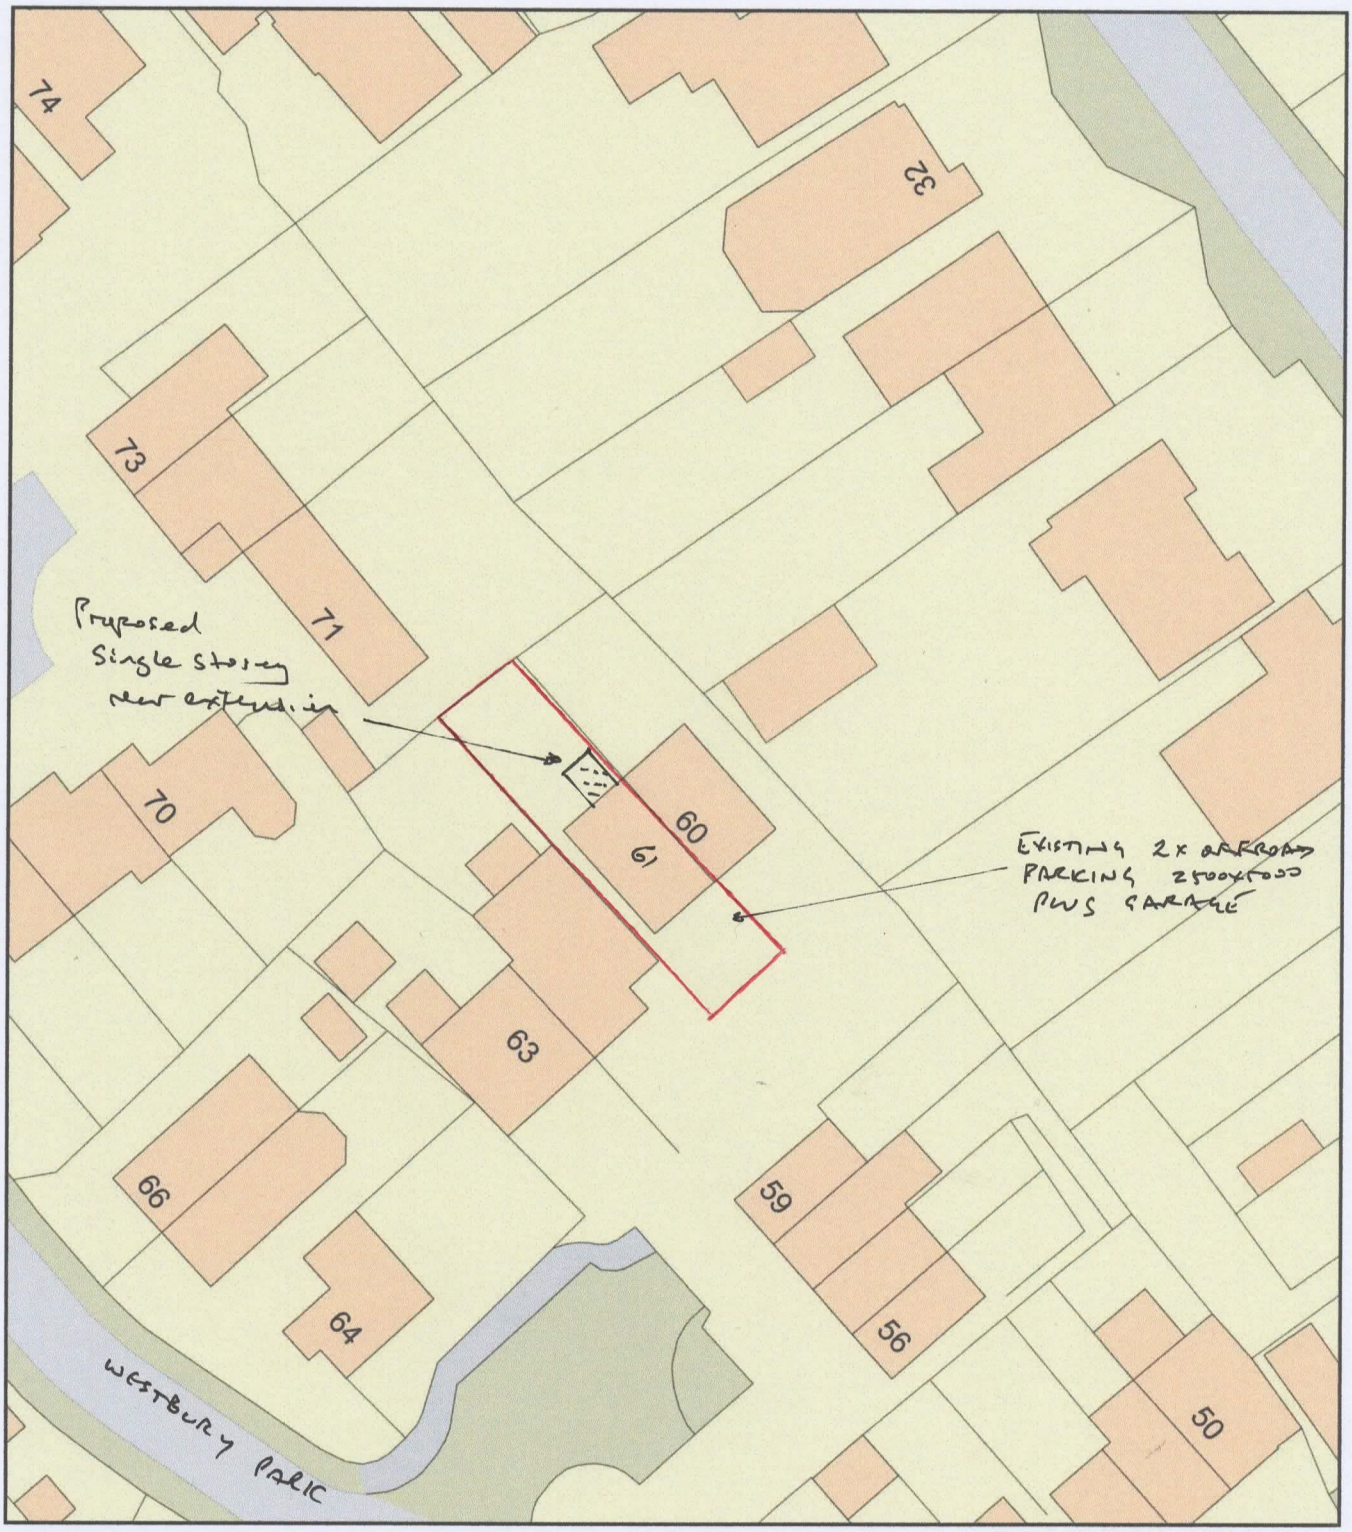

0 20
Metres

N

ReQuestaPlan

Plan Produced for: R Keech

Date Produced: 19 Apr 2023

Plan Reference Number: TQRQM23109132434319

Scale: 1:500 @ A4