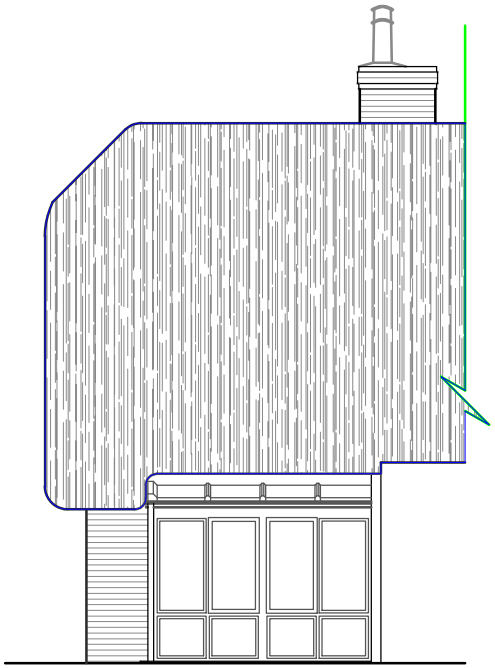

EXISTING NORTH WEST ELEVATION

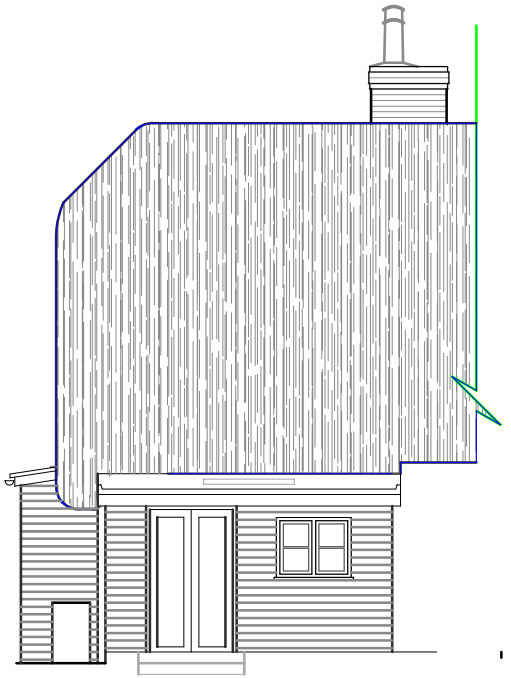

PROPOSED NORTH WEST ELEVATION



Client	Howard and Julie Prowse, Croft Cottage, 6 The Green Urchfont, SN10 4QU
Project	single storey rear extension shed attached to house
Drawing Title	existing and proposed north west elevation
Drawing No.	575/08 Revision Date 22/06/23 Scale 1:100 at A4

Smith Associates.46 Wilcot, Pewsey, Wilts. SN9 5NS. Tel/Fax: 01672 562029

A4