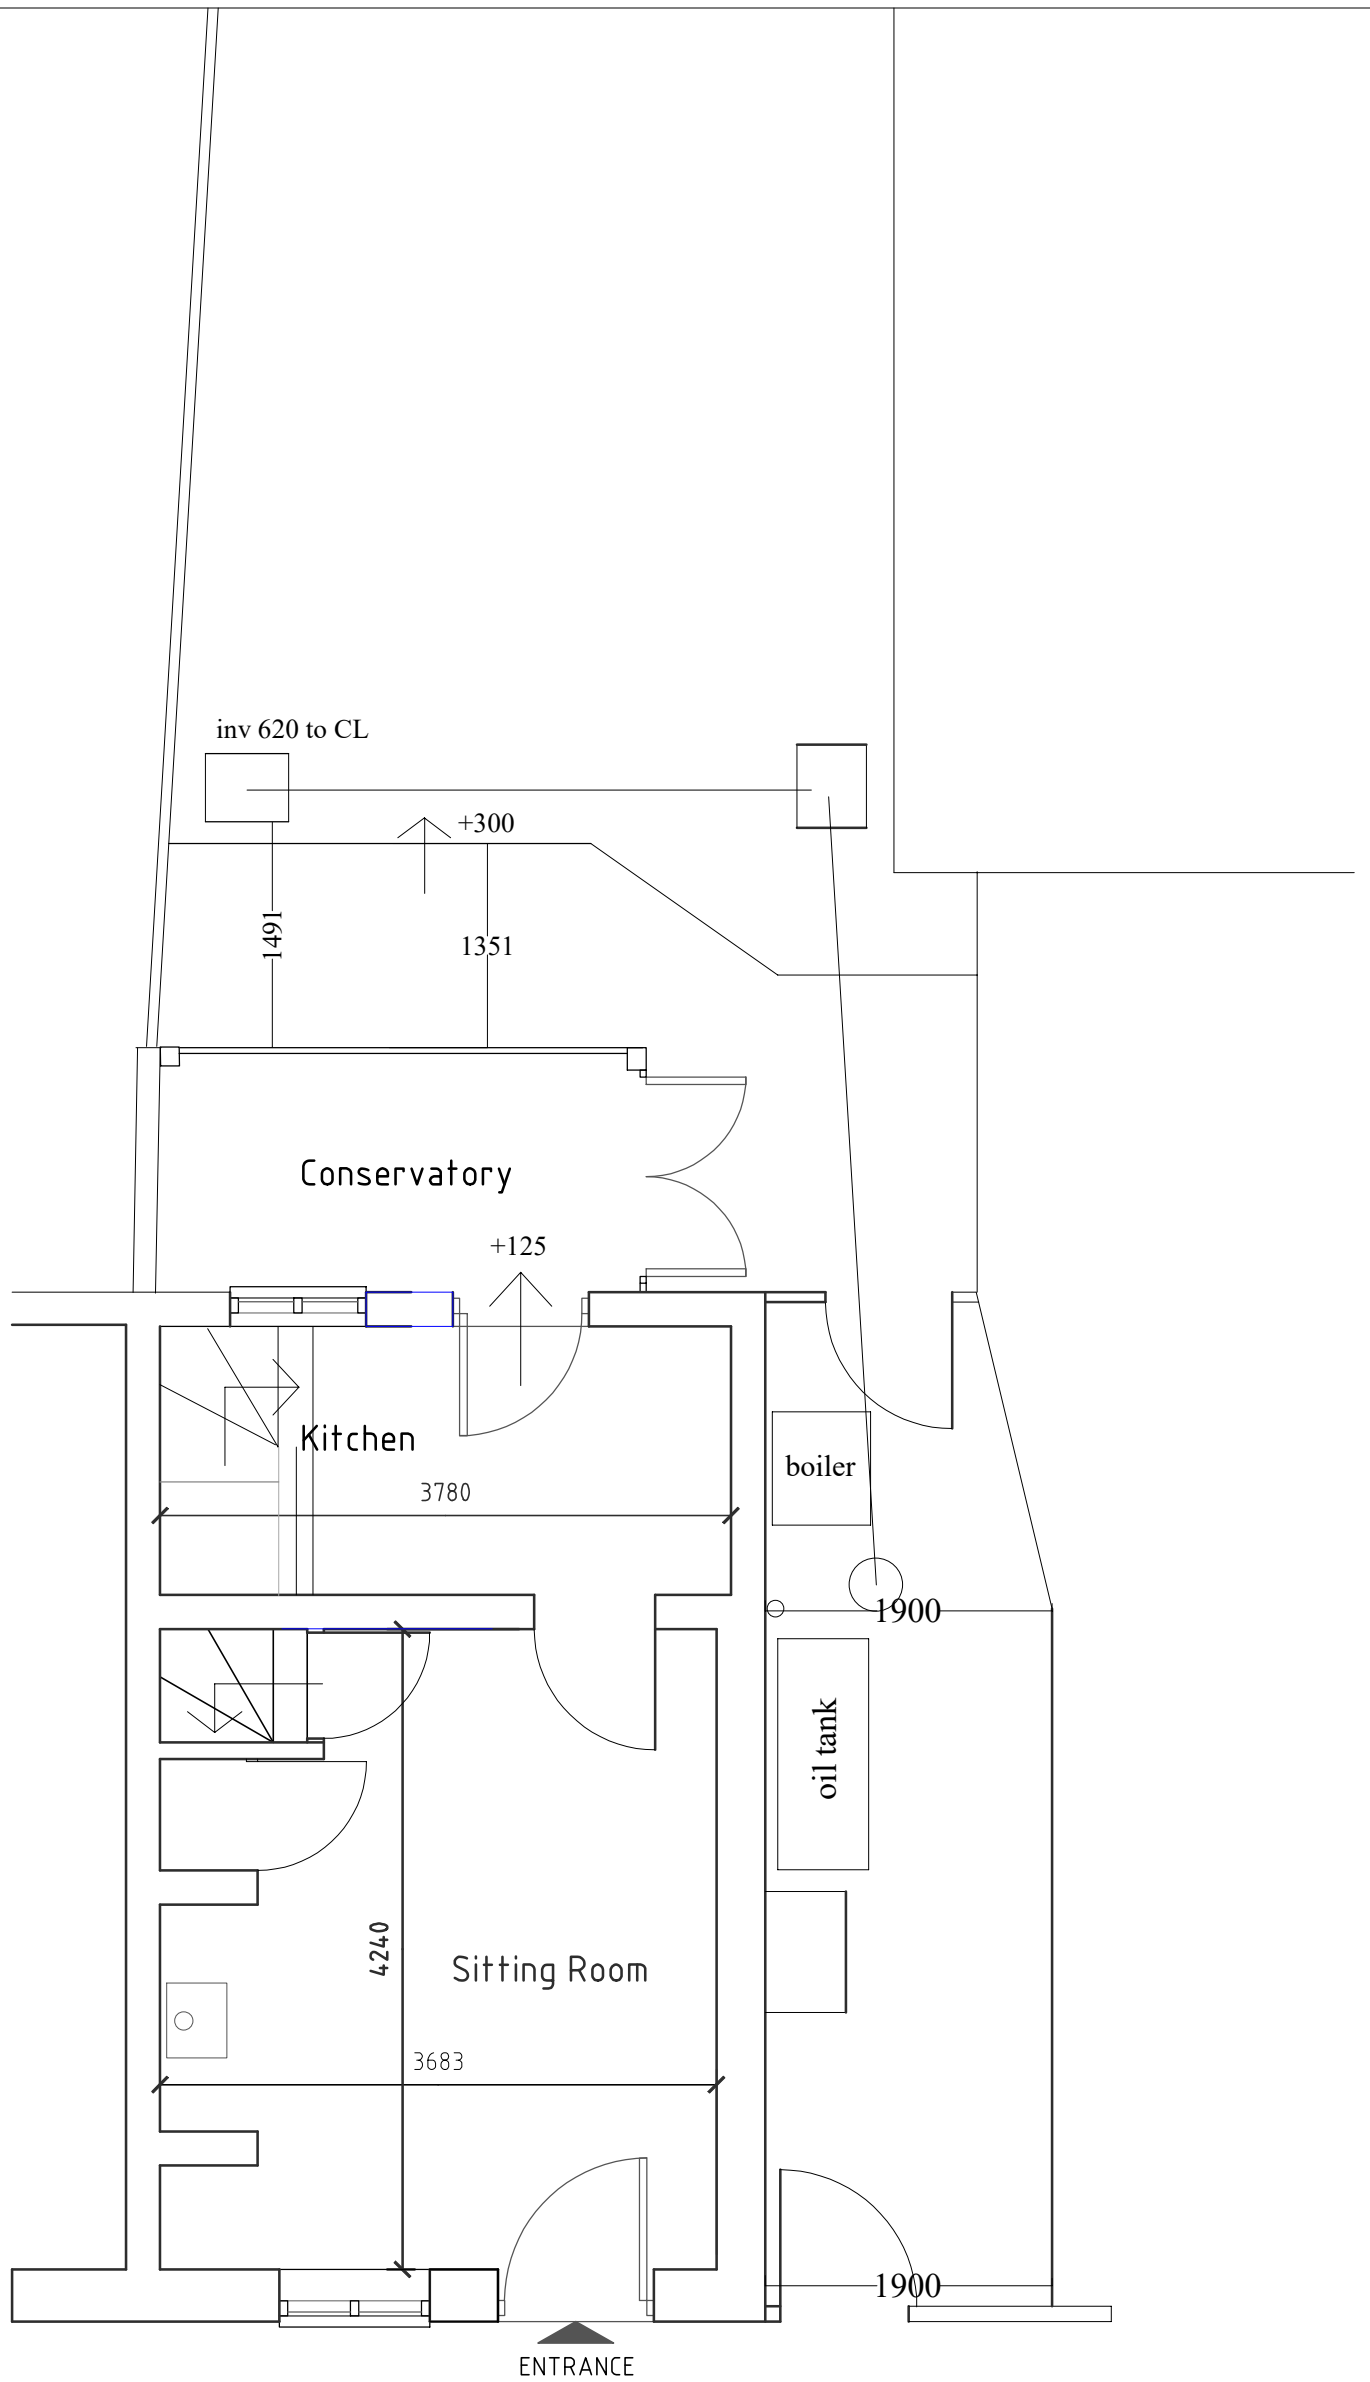

existing ground floor plan

0 1 2 3 4 5 6 7 8 9 10 Metres

Client	Howard and Julie Prowse, Croft Cottage, 6 The Green Urchfont, SN10 4QU
Project	single storey rear extension and lean-to shed attached to house
Drawing Title	existing ground floor plan
Drawing No.	575/04 Revision A Date 18/05/23 Scale 1:50 at A3

Smith Associates.46 Wilcot, Pewsey, Wilts. SN9 5NS. Tel/Fax: 01672 562029

A3