A4 paper size

1 .5 0 1 2 3 4 5

Scale 1:100

ISSUE	
1	26-06-23
	REVISION

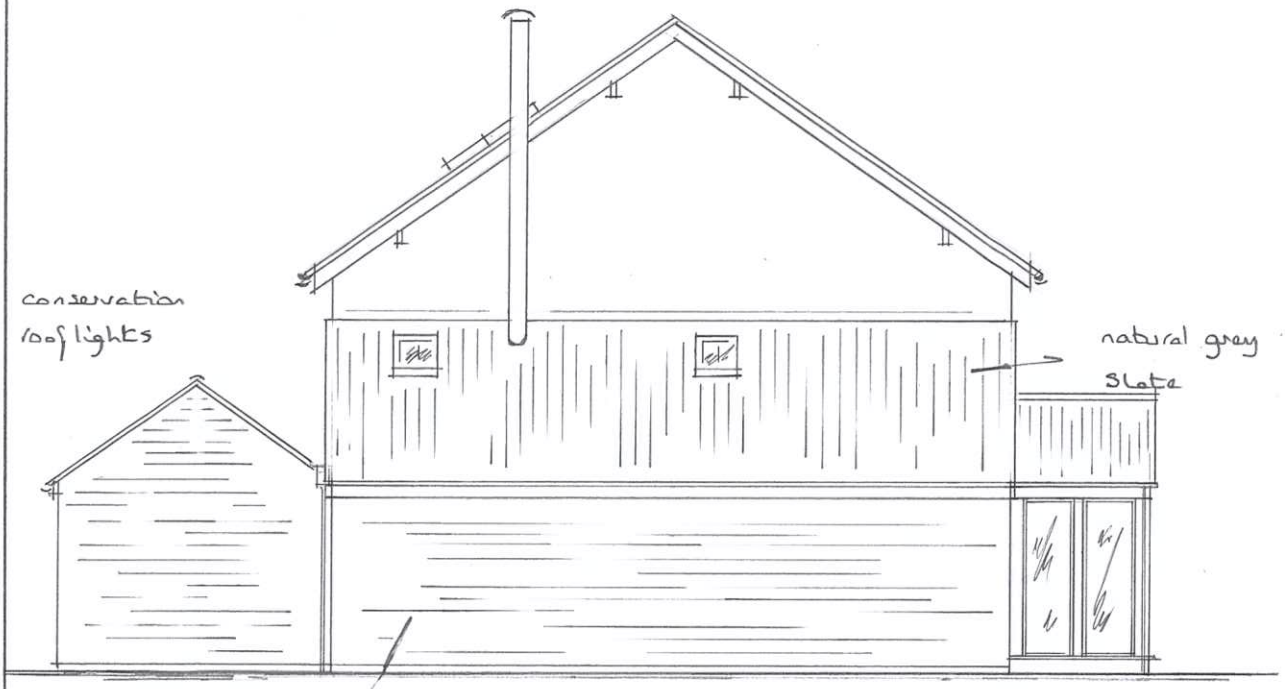

PROPOSED SIDE ELEVATIONS



PROPOSED SIDE ELEVATIONS

DRAWING NO. 1536

EXTENSIONS, ROOF LIGHTS
67 B MARTINS ROAD
KEEVIL

SCALE as shown

SHEET	CONT
9	10

ALL INFORMATION AND DIMENSIONS TO BE CHECKED AND VERIFIED PRIOR TO CONSTRUCTION OR ORDERING MATERIALS