

A4 paper size

| ISSUE | |
|---|---|
| 1 | 26.06.23 |
| | REVISION |

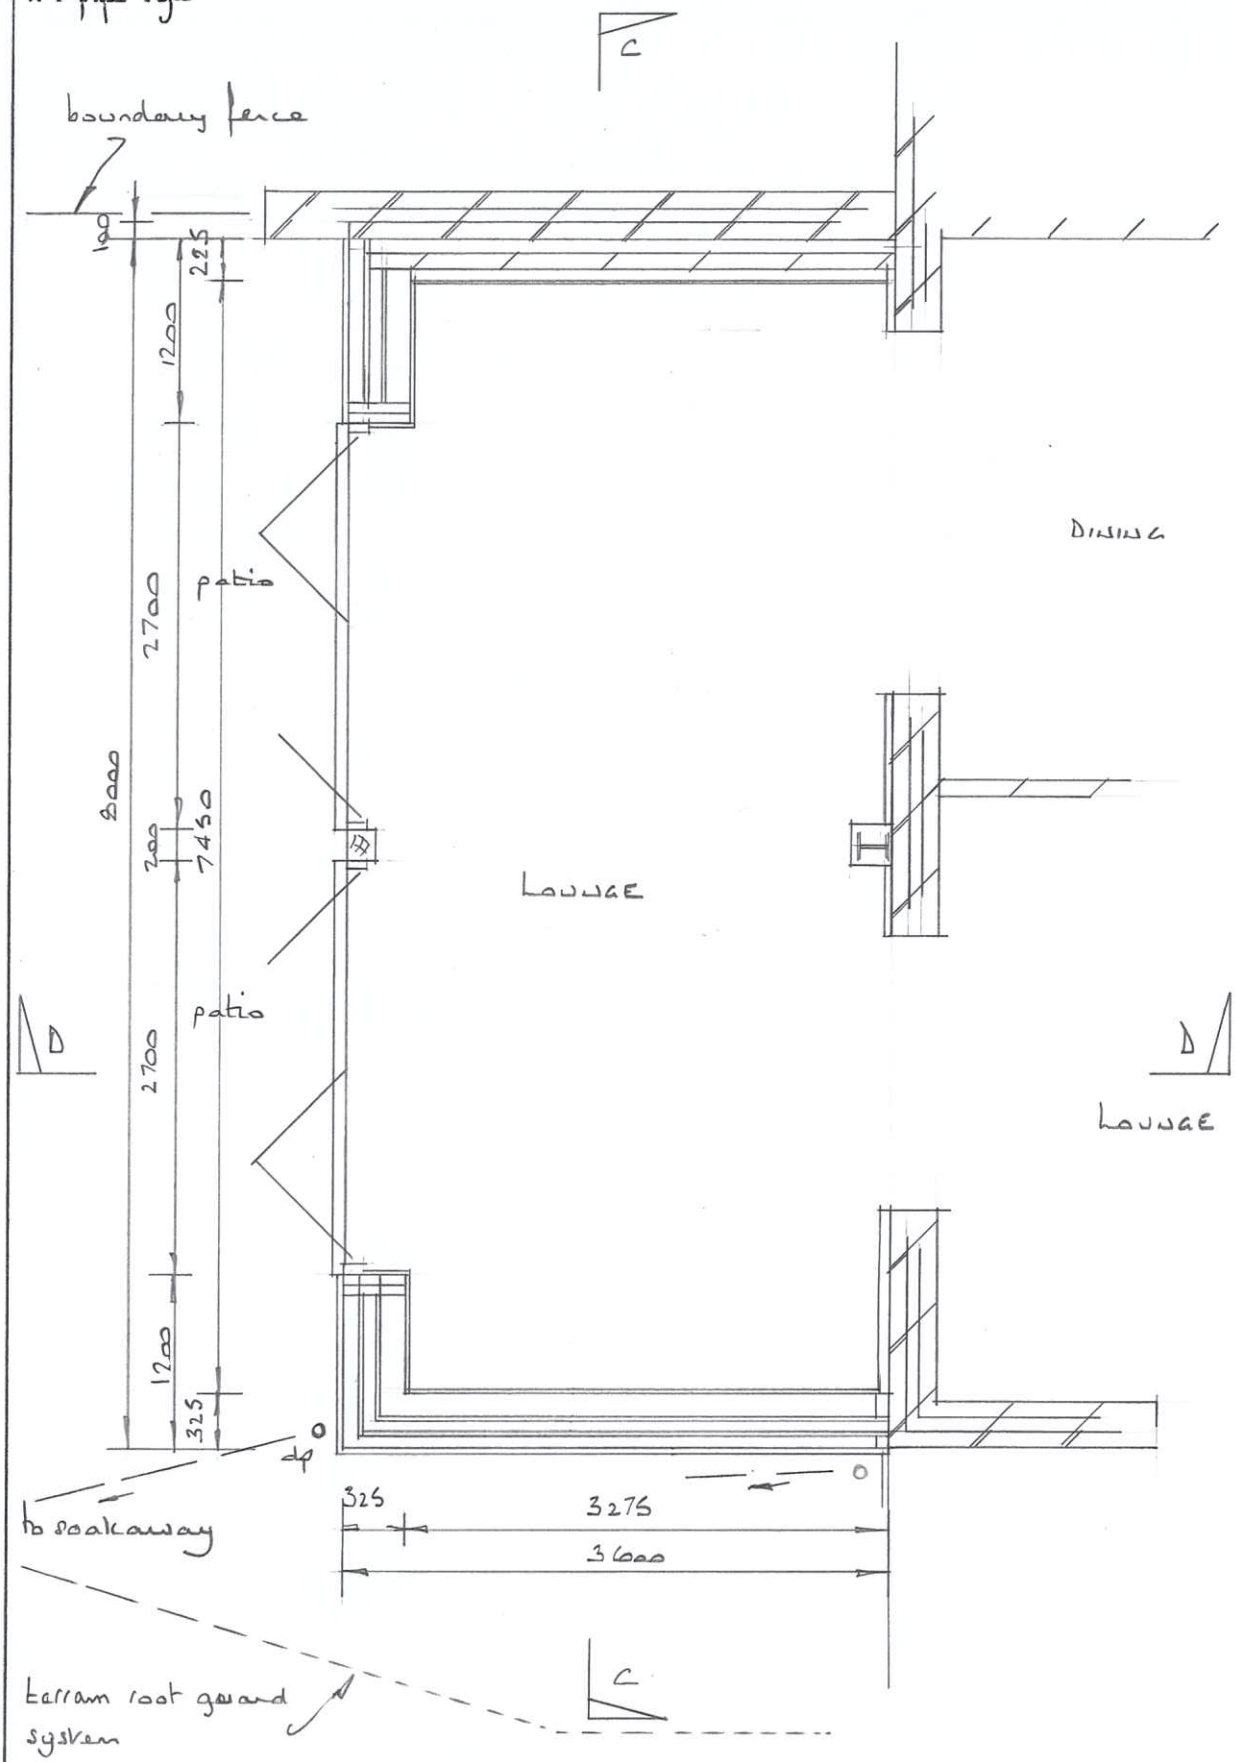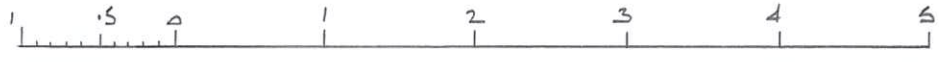


Scale 1:50

| DRAWING NO. 1536 | EXTENSIONS, ROOF LIGHTS 67 & MARTINS ROAD KESEVIL |
|---|---|
| SCALE as shown | |
| SHEET 6 | CONT 7 |

ALL INFORMATION AND DIMENSIONS TO BE CHECKED AND VERIFIED PRIOR TO CONSTRUCTION OR ORDERING MATERIALS