
A4 paper size

1 .5 0 1 2 3 4 5

Scale 1:50

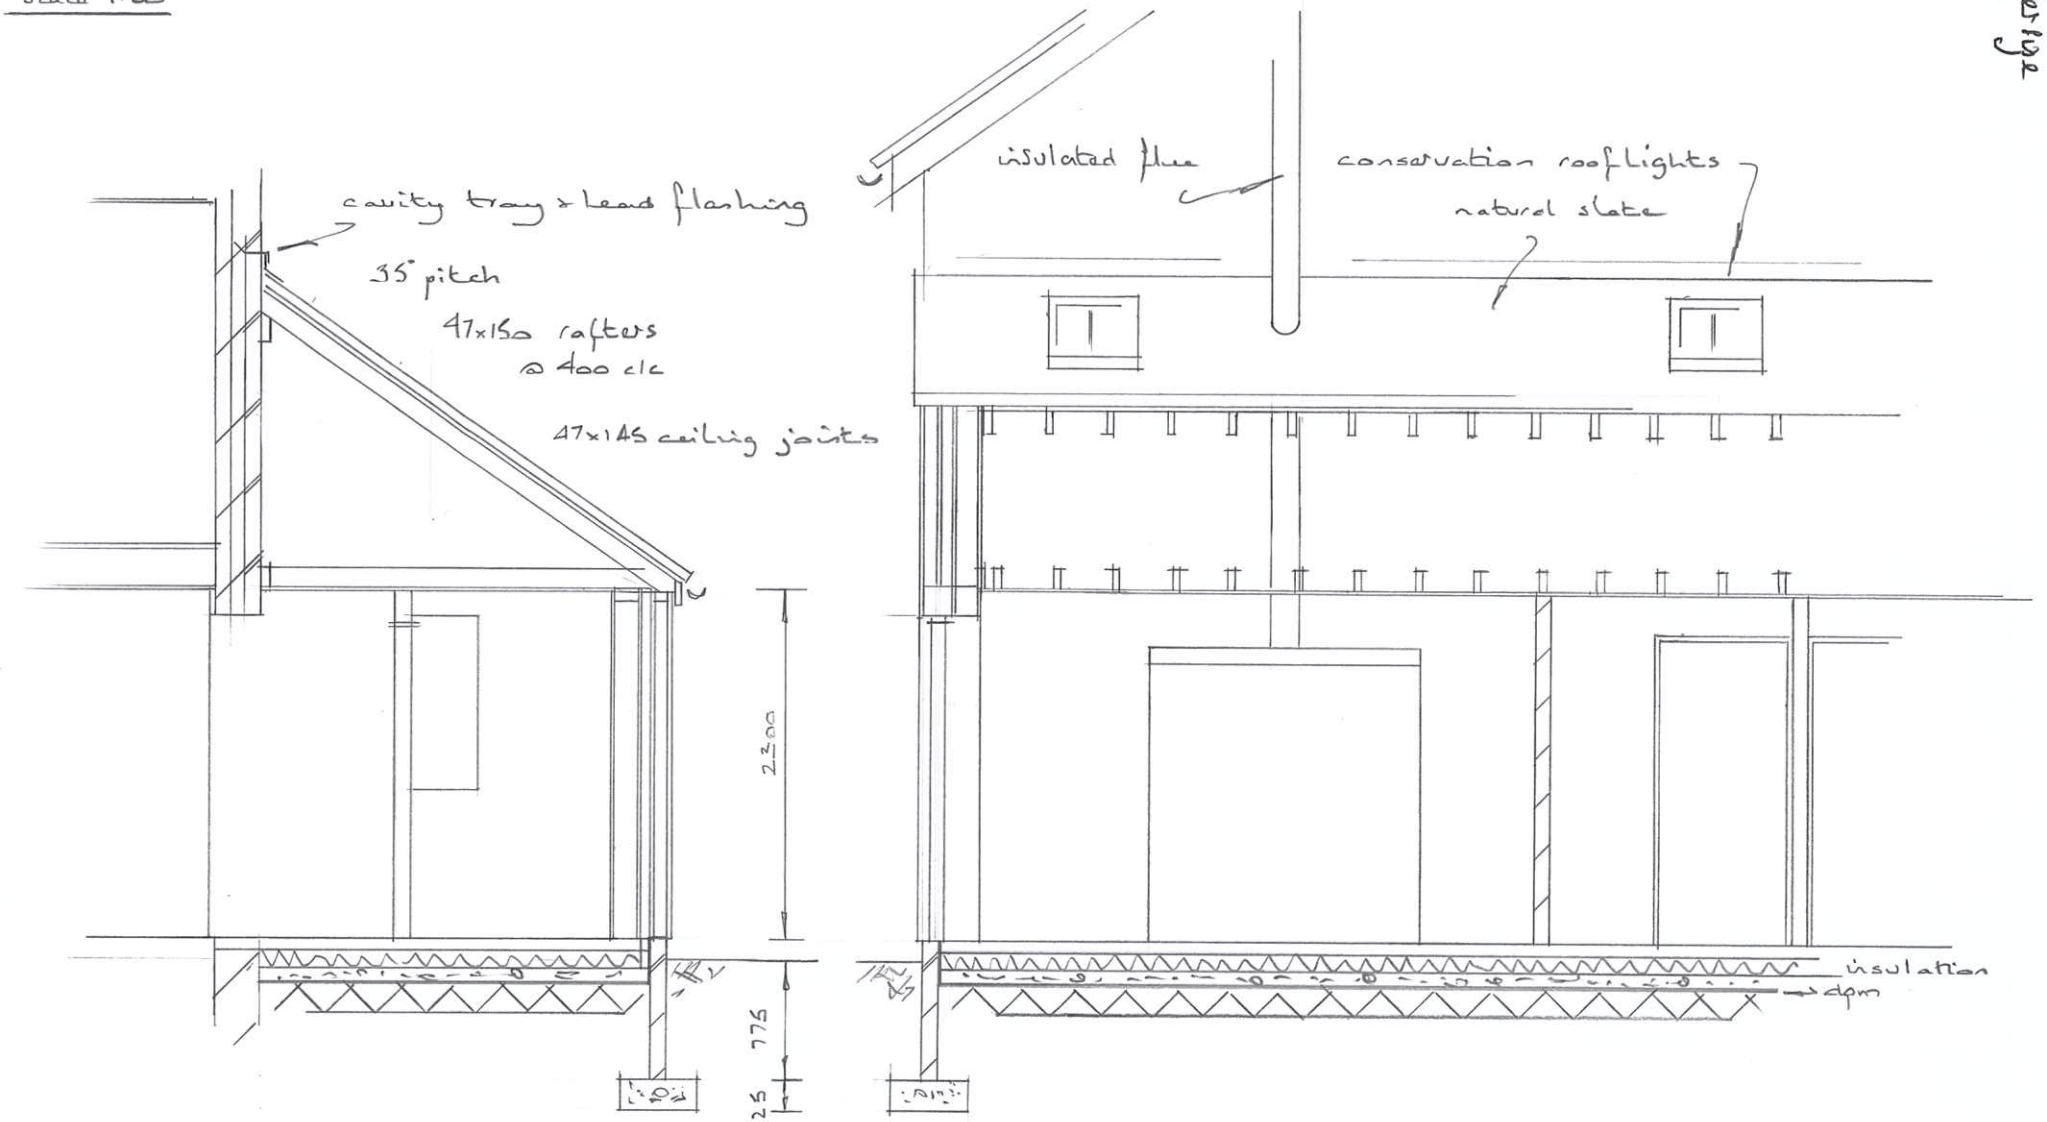

SECTION E-E

actual depth of fdn. to determine on site

SECTION F-F

ALL SIZES, MATERIALS AND DIMENSIONS TO BE CHECKED AND VERIFIED PRIOR TO CONSTRUCTION AND ORDERING OF MATERIALS

5	Sheet	Scale as shown	DRAWING No. 1536
6	Cont.		EXTENSIONS, ROOF LIGHTS 67 B MARTINS ROAD KEEVIL

Issue	Revision	
1	1	26-6-23