

A4 paper size

Scale 1:50

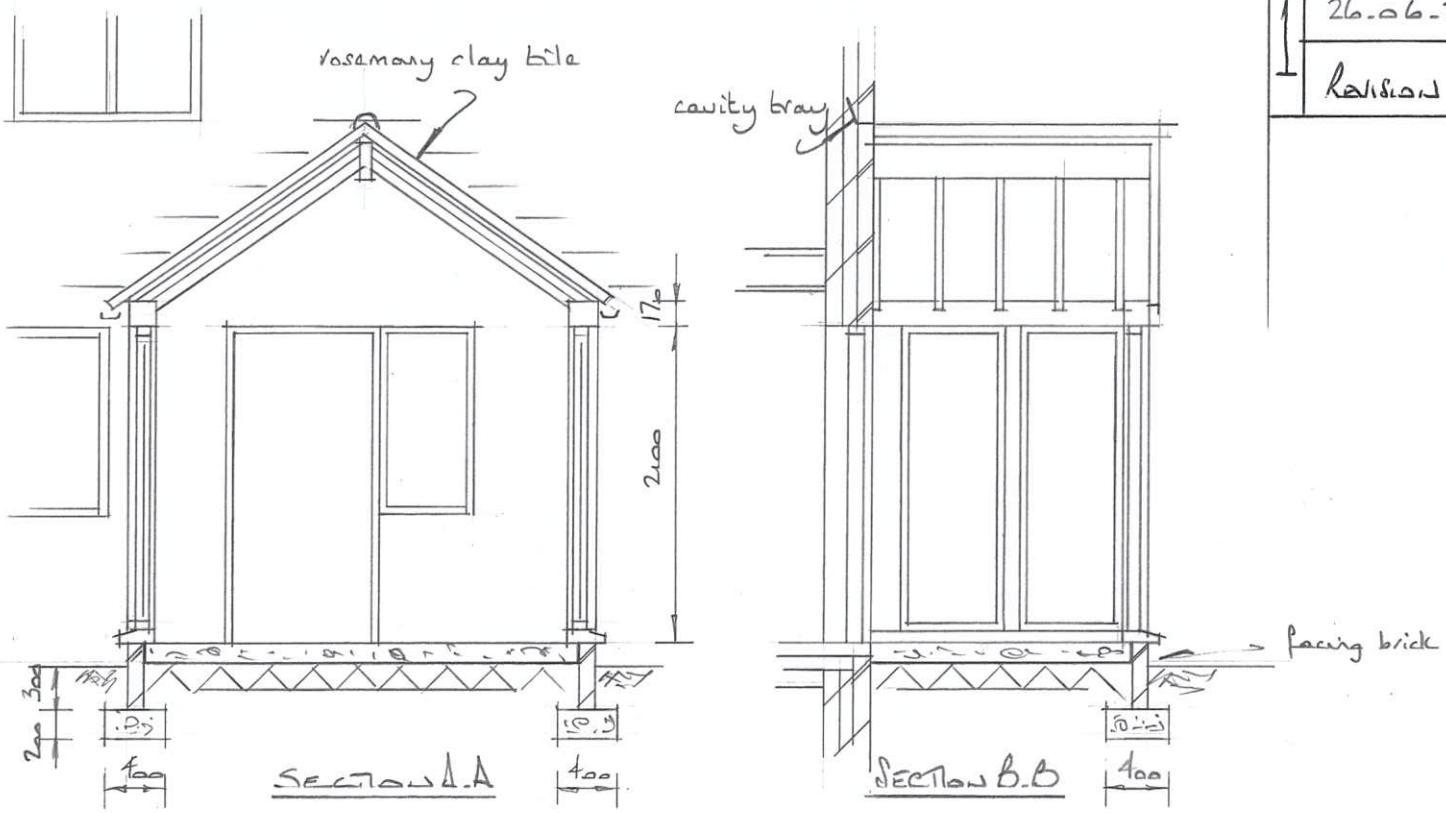

concrete slab
membrane + hardcore

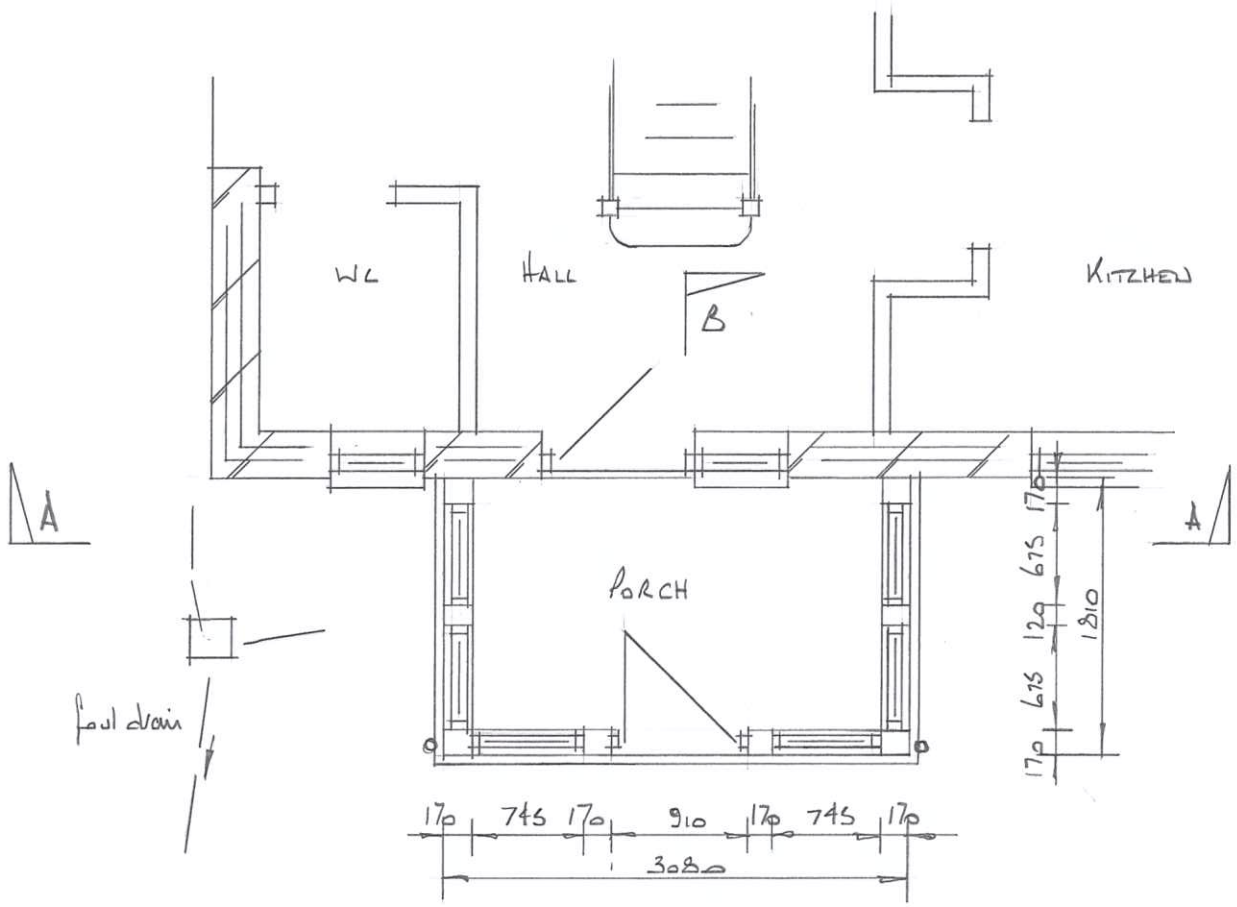

Proposed Floor Plan – Porch

ISSUE	
1	26.06.23
	Revision

DRAWING No. 1536

EXTENSIONS. ROOF LIGHTS
67 & MARTINS ROAD
KEEVIL

SCALE as shown

SHEET	CONT
3	4

ALL INFORMATION AND DIMENSIONS TO BE CHECKED AND VERIFIED PRIOR TO CONSTRUCTION OR ORDERING MATERIALS