A4 paper size

ISSUE	
1	16-06-23
	REVISION

natural slate


red facing brick

timber painted windows





EXISTING REAR ELEVATION

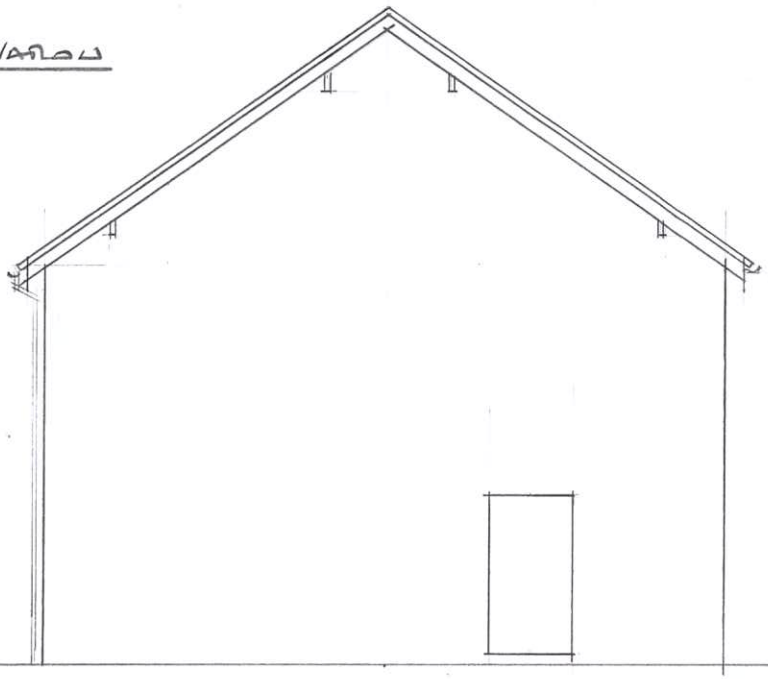



scale 1:100

EXISTING SIDE ELEVATION





EXISTING FRONT ELEVATION

UNDER CONSTRUCTION

DRAWING NO. 1536

EXTENSIONS, ROOF LIGHTS
67B MALTINS ROAD
KEEVIL

SCALE as shown

SHEET	OF
2	3

ALL INFORMATION AND DIMENSIONS TO BE CHECKED AND VERIFIED PRIOR TO CONSTRUCTION OR ORDERING OF MATERIALS