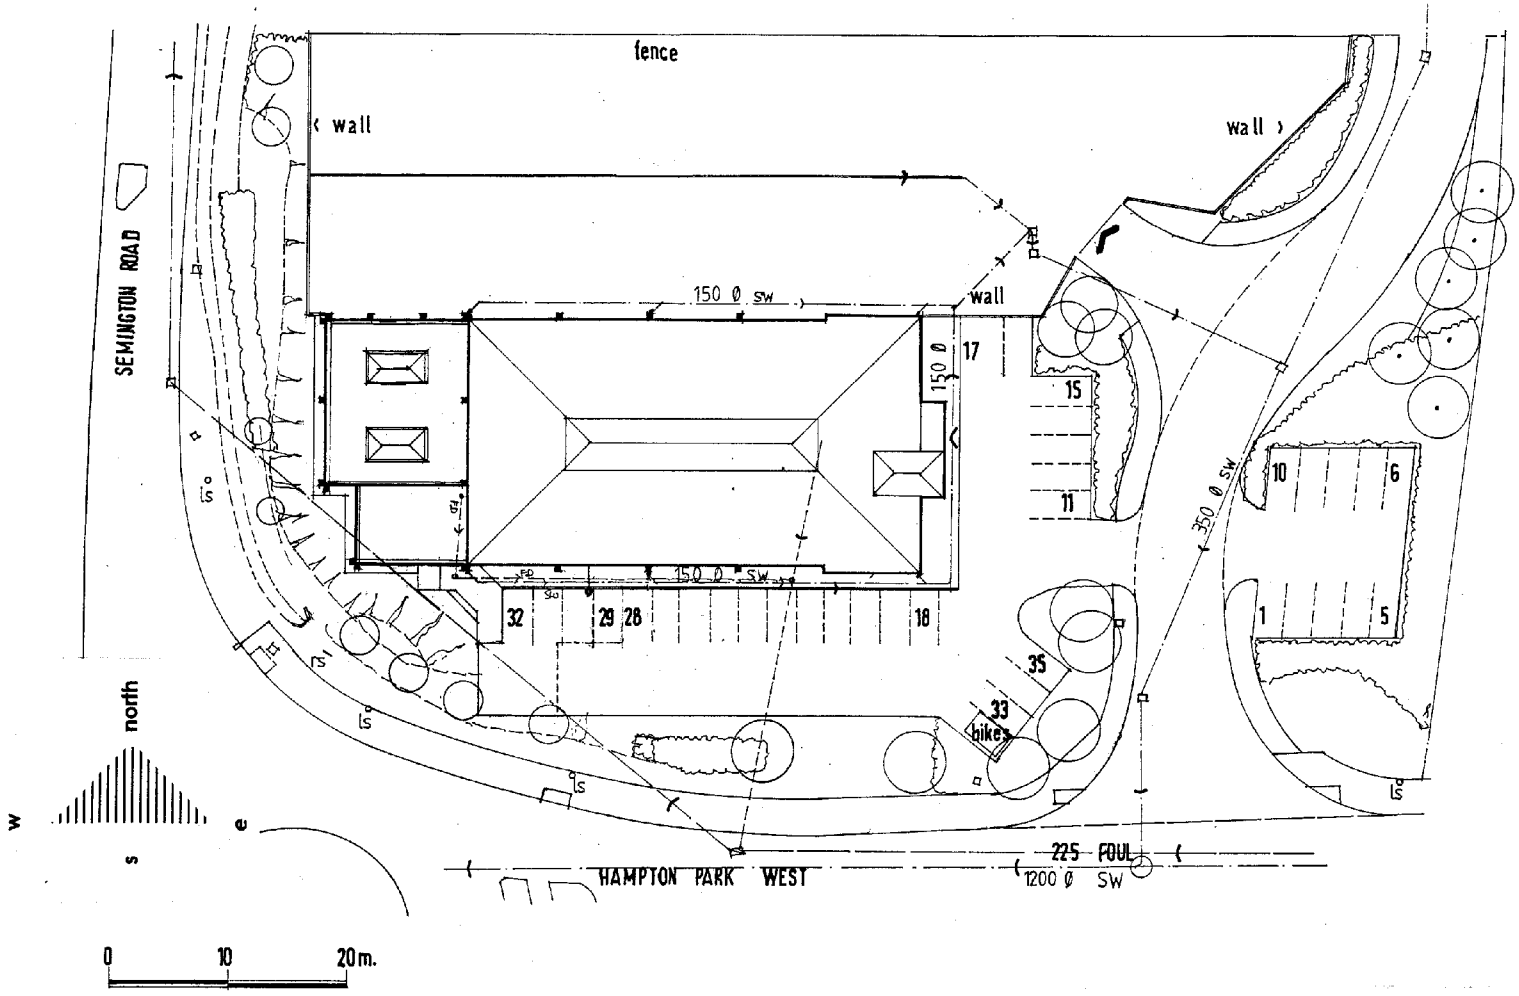

A.L. King Roofing Ltd
Hampton Park West . Melksham . SN12 6EZ
Site layout - existing

vaughan lipscombe
architectural + planning
boyers house . black horse lane . westbury leigh
westbury . wiltshire . BA13 3SJ
0794 1234 245 vaughanlipscombe@tiscali.co.uk

SCALE 1/500 (@ A4)
DATE JULY 2023
DRAWING VL.2023/10/02