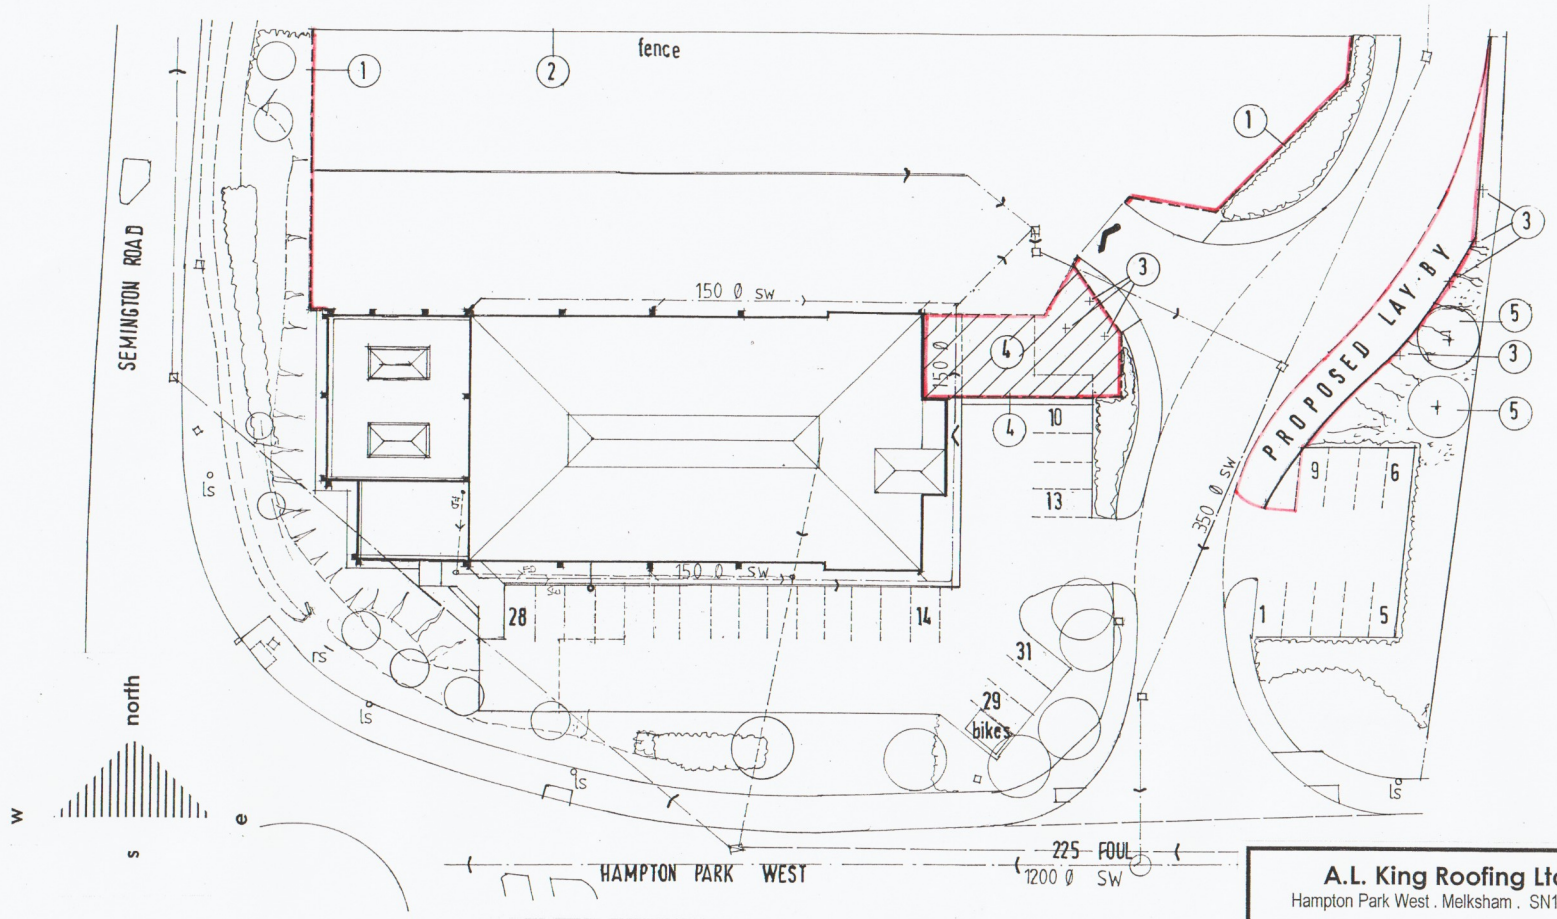

ANNOTATION

1	2.85m high security fence, in place of damaged brick wall
2	Existing 3.3m high security fence
3	Remove small trees
4	Additional hard paved open storage area, with 2.85m high security fence.
5	Retain existing small trees.
6	Proposed lay-by parking spaces

A.L. King Roofing Ltd
Hampton Park West . Melksham . SN12 6EZ
Site layout - **proposed**

vaughan lipscombe
architectural + planning
boyers house . black horse lane . westbury leigh
westbury . wiltshire . BA13 3SJ
0794 1234 245 vaughanlipscombe@tiscali.co.uk

SCALE 1/500 (@A4)
DATE JULY 2023
DRAWING VL.2023/10/03