
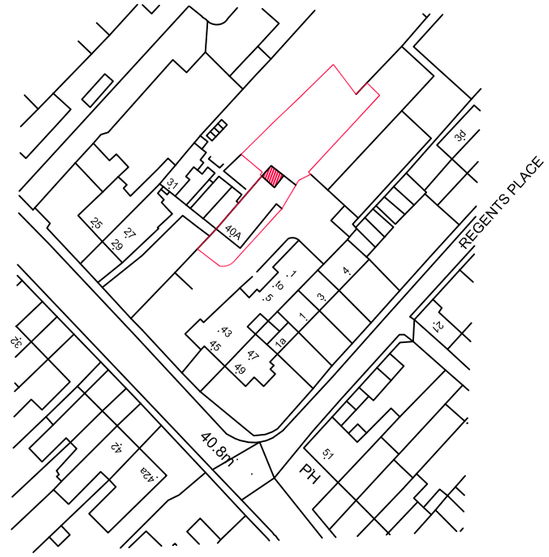


LOCATION PLAN 1:1250

NORTH

0 10 20 30 40 50 metres

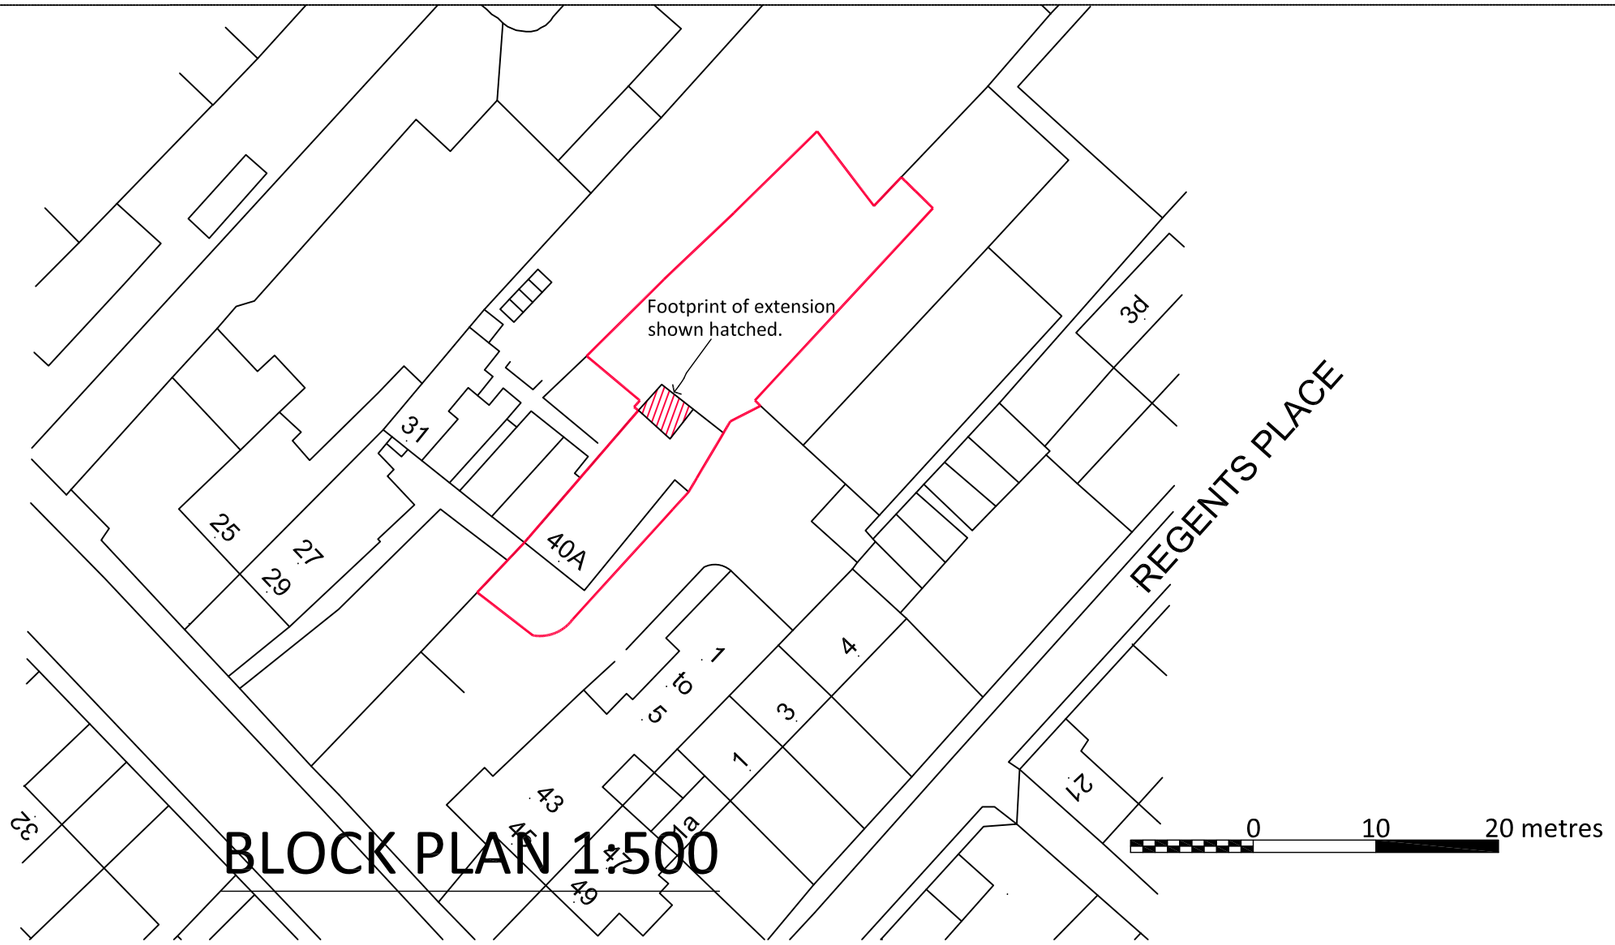

BLOCK PLAN 1:500

0 10 20 metres

LARNER SING LIMITED
CHARTERED PRACTICE FOR BUILDING DESIGN & PLANNING
CONTACT ADDRESS: UK - 29 LOWER STREET, KEYNSHAM, SOMERSET, BS31 1PU
FRANCE - MAS DEL BOL, 47220, CASTELJALOUX
T: +44 (0) 1373 338938 M: +44 (0) 7823 343441
EMAIL: IAN@LARNER-SING.COM
DIRECTOR IAN SING MRICS MCIOB MARB MCIAT

Revisions

Project Title
40A TROWBRIDGE ROAD, BRADFORD ON AVON

Drawing Title
BLOCK AND LOCATION PLAN

This drawing is copyright

Sheet size
A3

Date
MAY 23

Scale
AS SHOWN

Prepared by
IDS

Drawing Number
787/BL