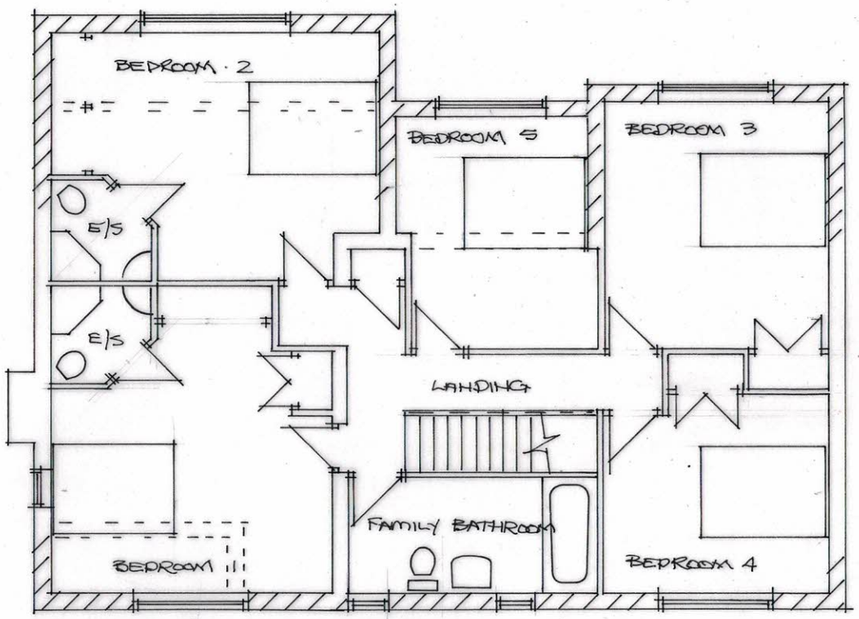

FIRST FLOOR

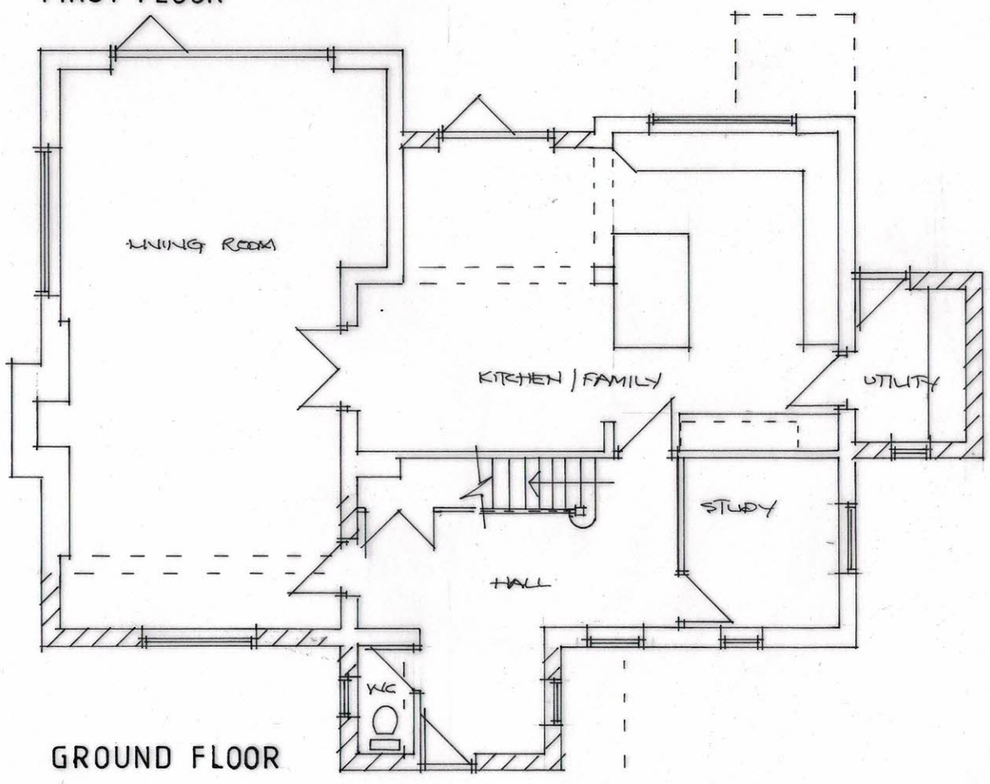

GROUND FLOOR



SOUTH

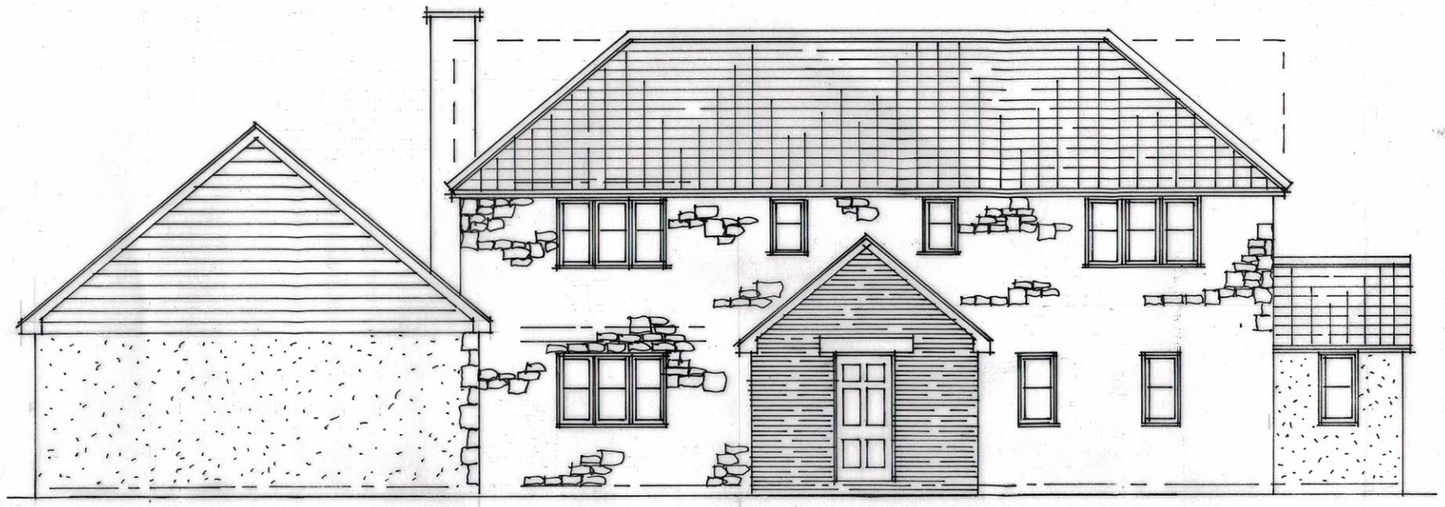

EAST

0 1 2 3
METR 1:100

PROPOSED ROOF ALTERATIONS,
EXTENSION AND DETACHED GARAGE
THE COMMONS FARM, SUTTON VENY.
JUN 2023 1:100



WEST