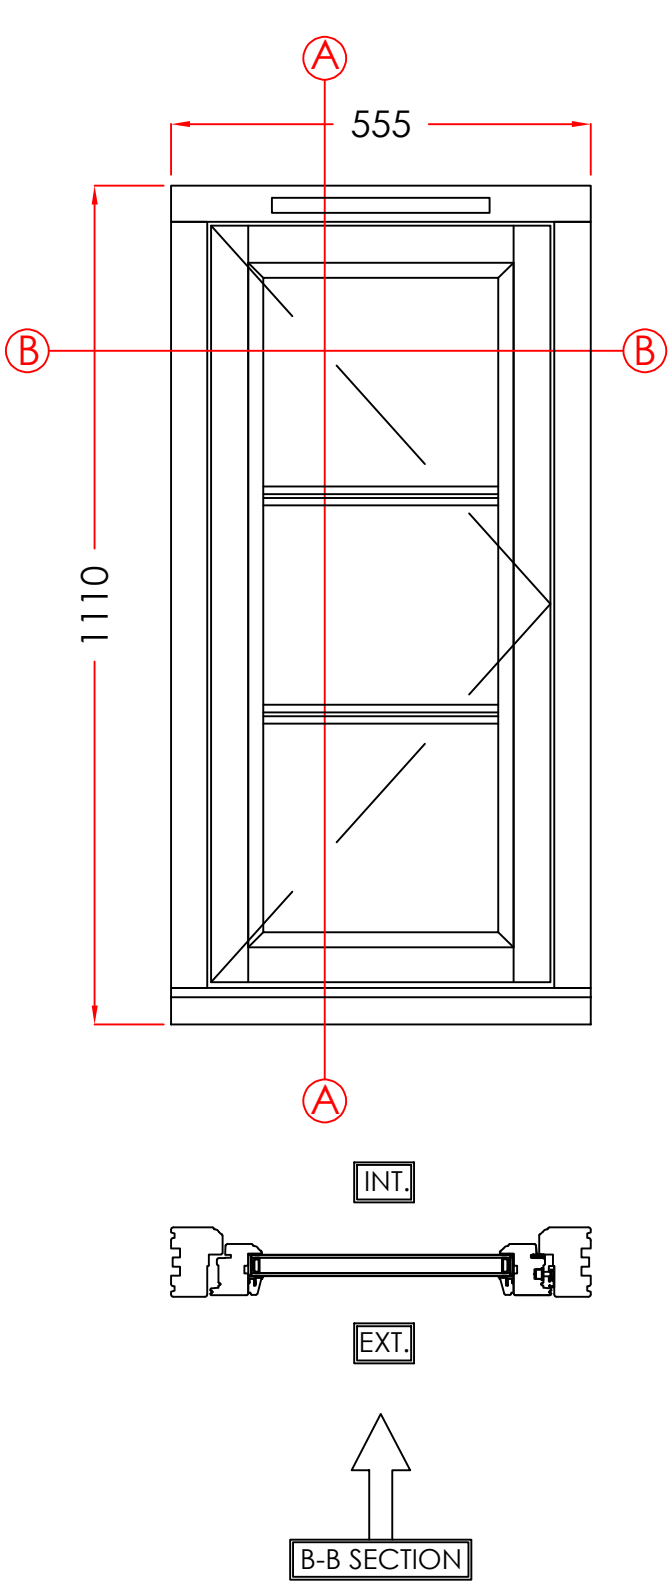

5. BEDROOM

MATERIAL - TIMBER
INTERNAL & EXTERNAL COLOUR - WHITE
GLAZING - 28MM SEALED UNITS

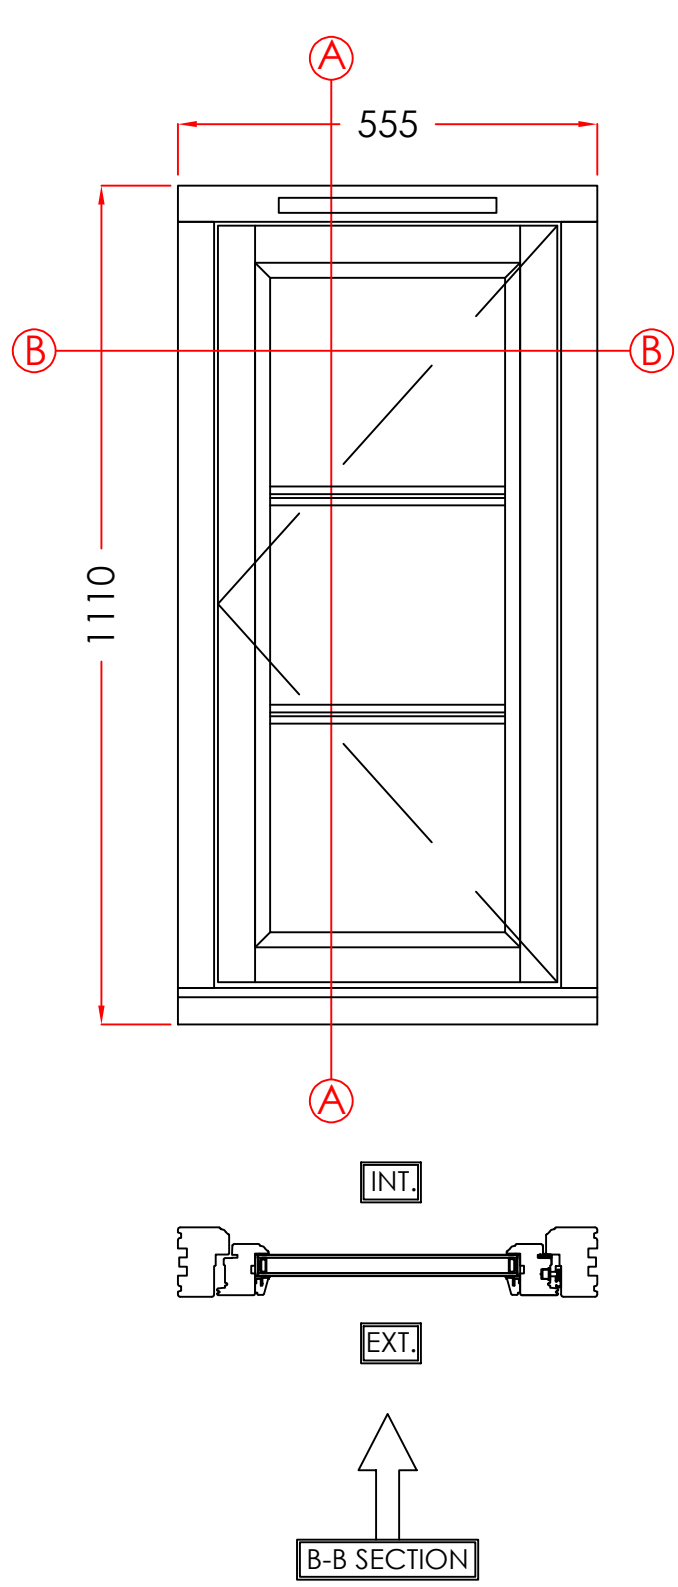

6. BEDROOM

MATERIAL - TIMBER
INTERNAL & EXTERNAL COLOUR - WHITE
GLAZING - 28MM SEALED UNITS

Scale - 1:10
(Produced on A3 Paper)

Sheet 3 Of 4

Drawers Initials.
SF

CONTRACT No.: 30380245 **date:** 26/05/2023

PROPOSED: WINDOW REPLACEMENT
AT: (INSTALLATION ADDRESS) 25 LOWER SOUTH WRAXALL
BRADFORD ON AVON
WILTSHIRE
BA15 2RY

Anglian Home Improvements
Heritage TIMBER COLLECTION

VIEWED EXTERNALLY

THESE DRAWINGS ARE THE PROPERTY OF ANGLIAN HOME IMPROVEMENTS AND MUST NOT BE USED, DISTRIBUTED, LOANED OR COPIED WITHOUT THE EXPRESS PERMISSION OF ANGLIAN HOME IMPROVEMENTS.

Scale Bar 1:10(mm)

0 100 200 300 400 500 600 700 800 900 1000 1100 1200 1300