Notes:
This drawing is protected by copyright. No part of this document may be reproduced, altered, or transmitted in any form or by any means without permission.
Do not scale off these drawings for construction purposes. If any discrepancies are found, please contact Proctor Watts Cole Rutter.

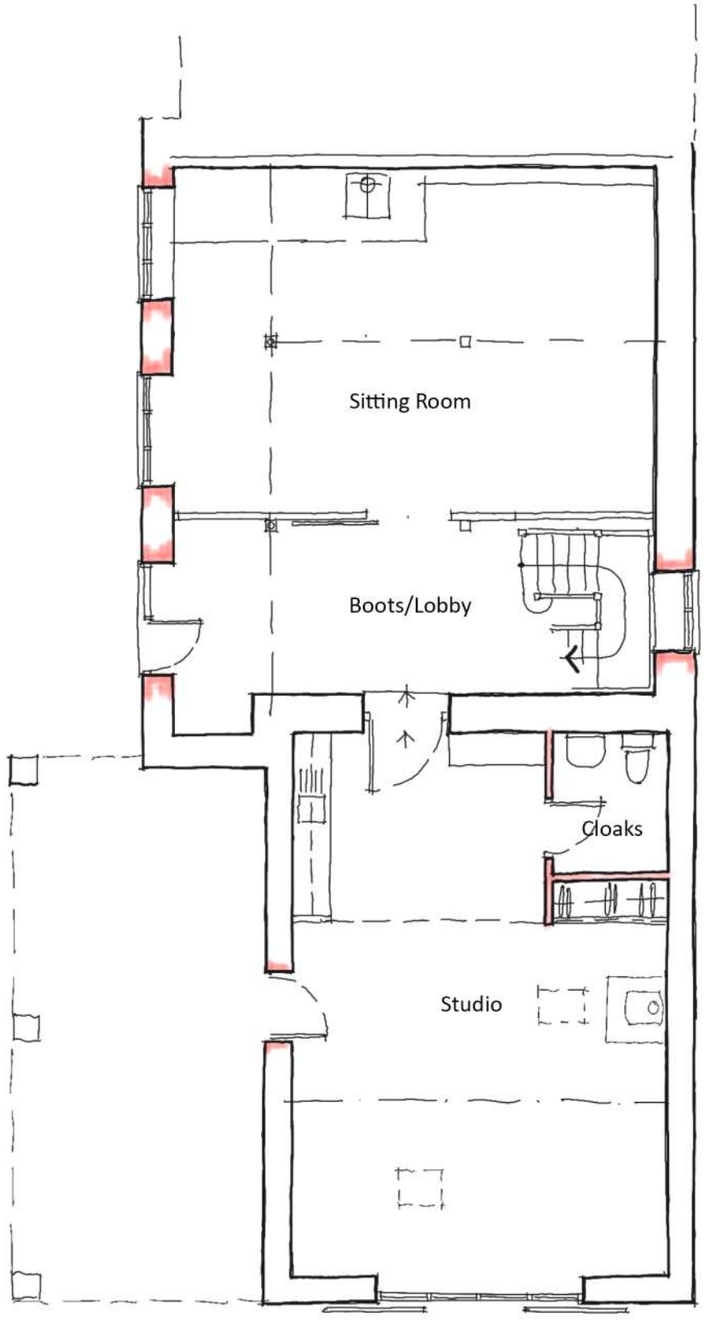

Proposed Ground Floor Plan
Scale - 1:100

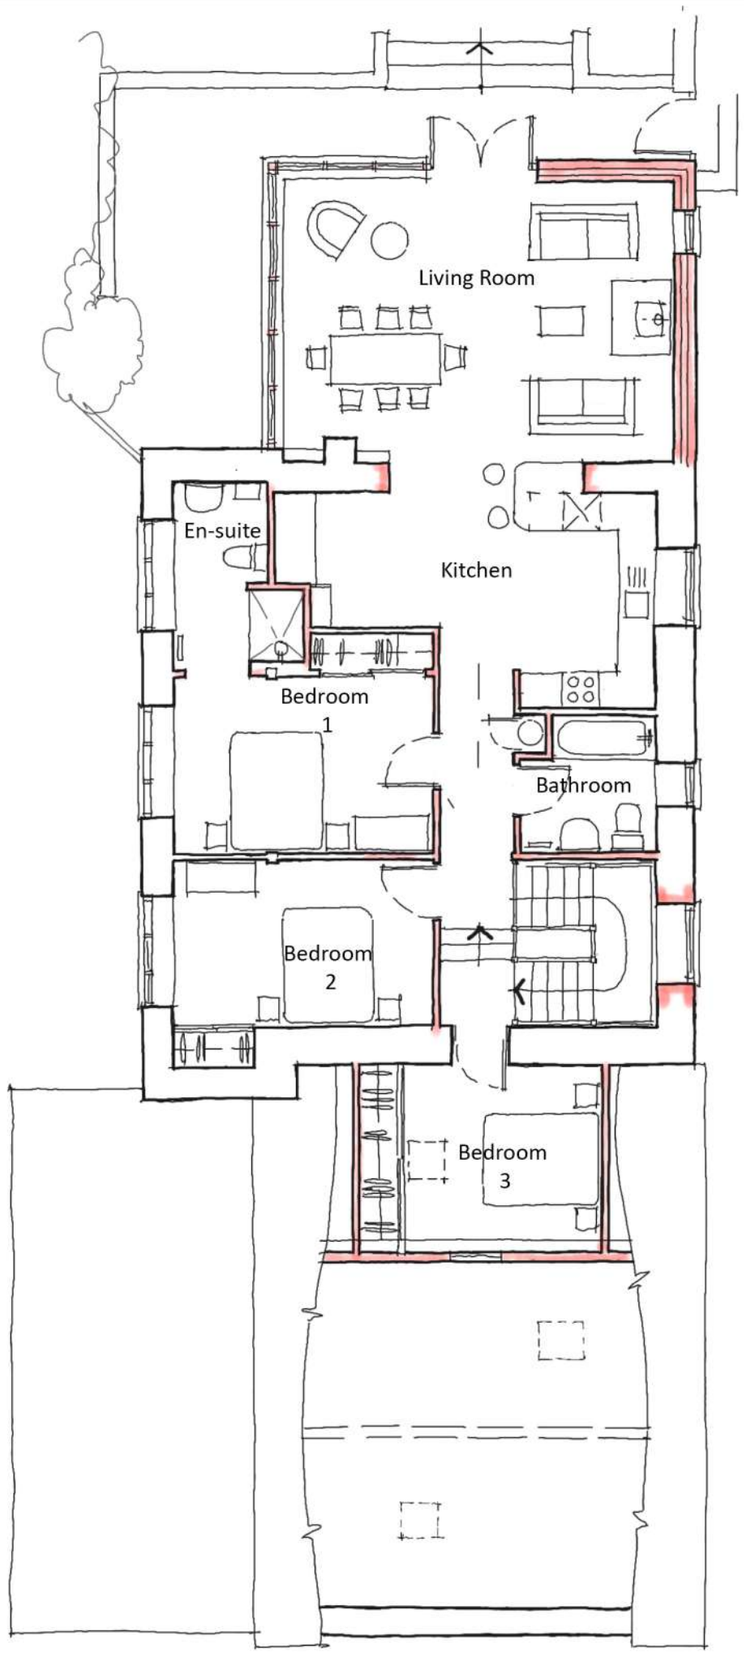

Proposed First Floor Plan
Scale - 1:100

1:100 0 1 2 3 4 5

Rev	Description	Drawn By	Date
Client: S Dhruev		Drawn By: BW	
Dwg Title: Proposals-Floor Plans		Checked By:	
Project: Springfields, Charlton, Shaftesbury, Dorset, SP7 0EN		Scale: 1:100 on A3	
		Date: 12/6/23	
Job No.: 5171	P01	Revision:	

PWCR
ARCHITECTS | TOWN PLANNERS

PWCR, Grosvenor House, Bleke Street, Shaftesbury, Dorset SP7 8AW
01747 851881
www.pwcr.co.uk
mail@pwcr.co.uk
RIBA Chartered Practice

Notes:
This drawing is protected by copyright. No part of this document may be reproduced, altered, or transmitted in any form or by any means without permission.
Do not scale off these drawings for construction purposes. If any discrepancies are found, please contact Proctor Watts Cole Rutter.



Existing sliding timber doors to north elevation retained with new glazed screen installed behind

Proposed North Elevation
Scale - 1:100



Proposed East Elevation
Scale - 1:100



Proposed South Elevation
Scale - 1:100



Proposed West Elevation
Scale - 1:100

1:100 0 1 2 3 4 5

Rev	Description	Drawn By	Date
Client: S Dhruev		Drawn By: BW	
Dwg Title: Proposals-Elevations		Checked By:	
Project: Springfields, Charlton, Shaftesbury, Dorset, SP7 0EN		Scale: 1:100 on A3	
		Date: 12/6/23	
Job No.: 5171	P02	Revision:	

PWCR
ARCHITECTS | TOWN PLANNERS

PWCR, Grosvenor House, Bleke Street, Shaftesbury, Dorset SP7 8AW
01747 851881
www.pwcr.co.uk
mail@pwcr.co.uk
RIBA Chartered Practice