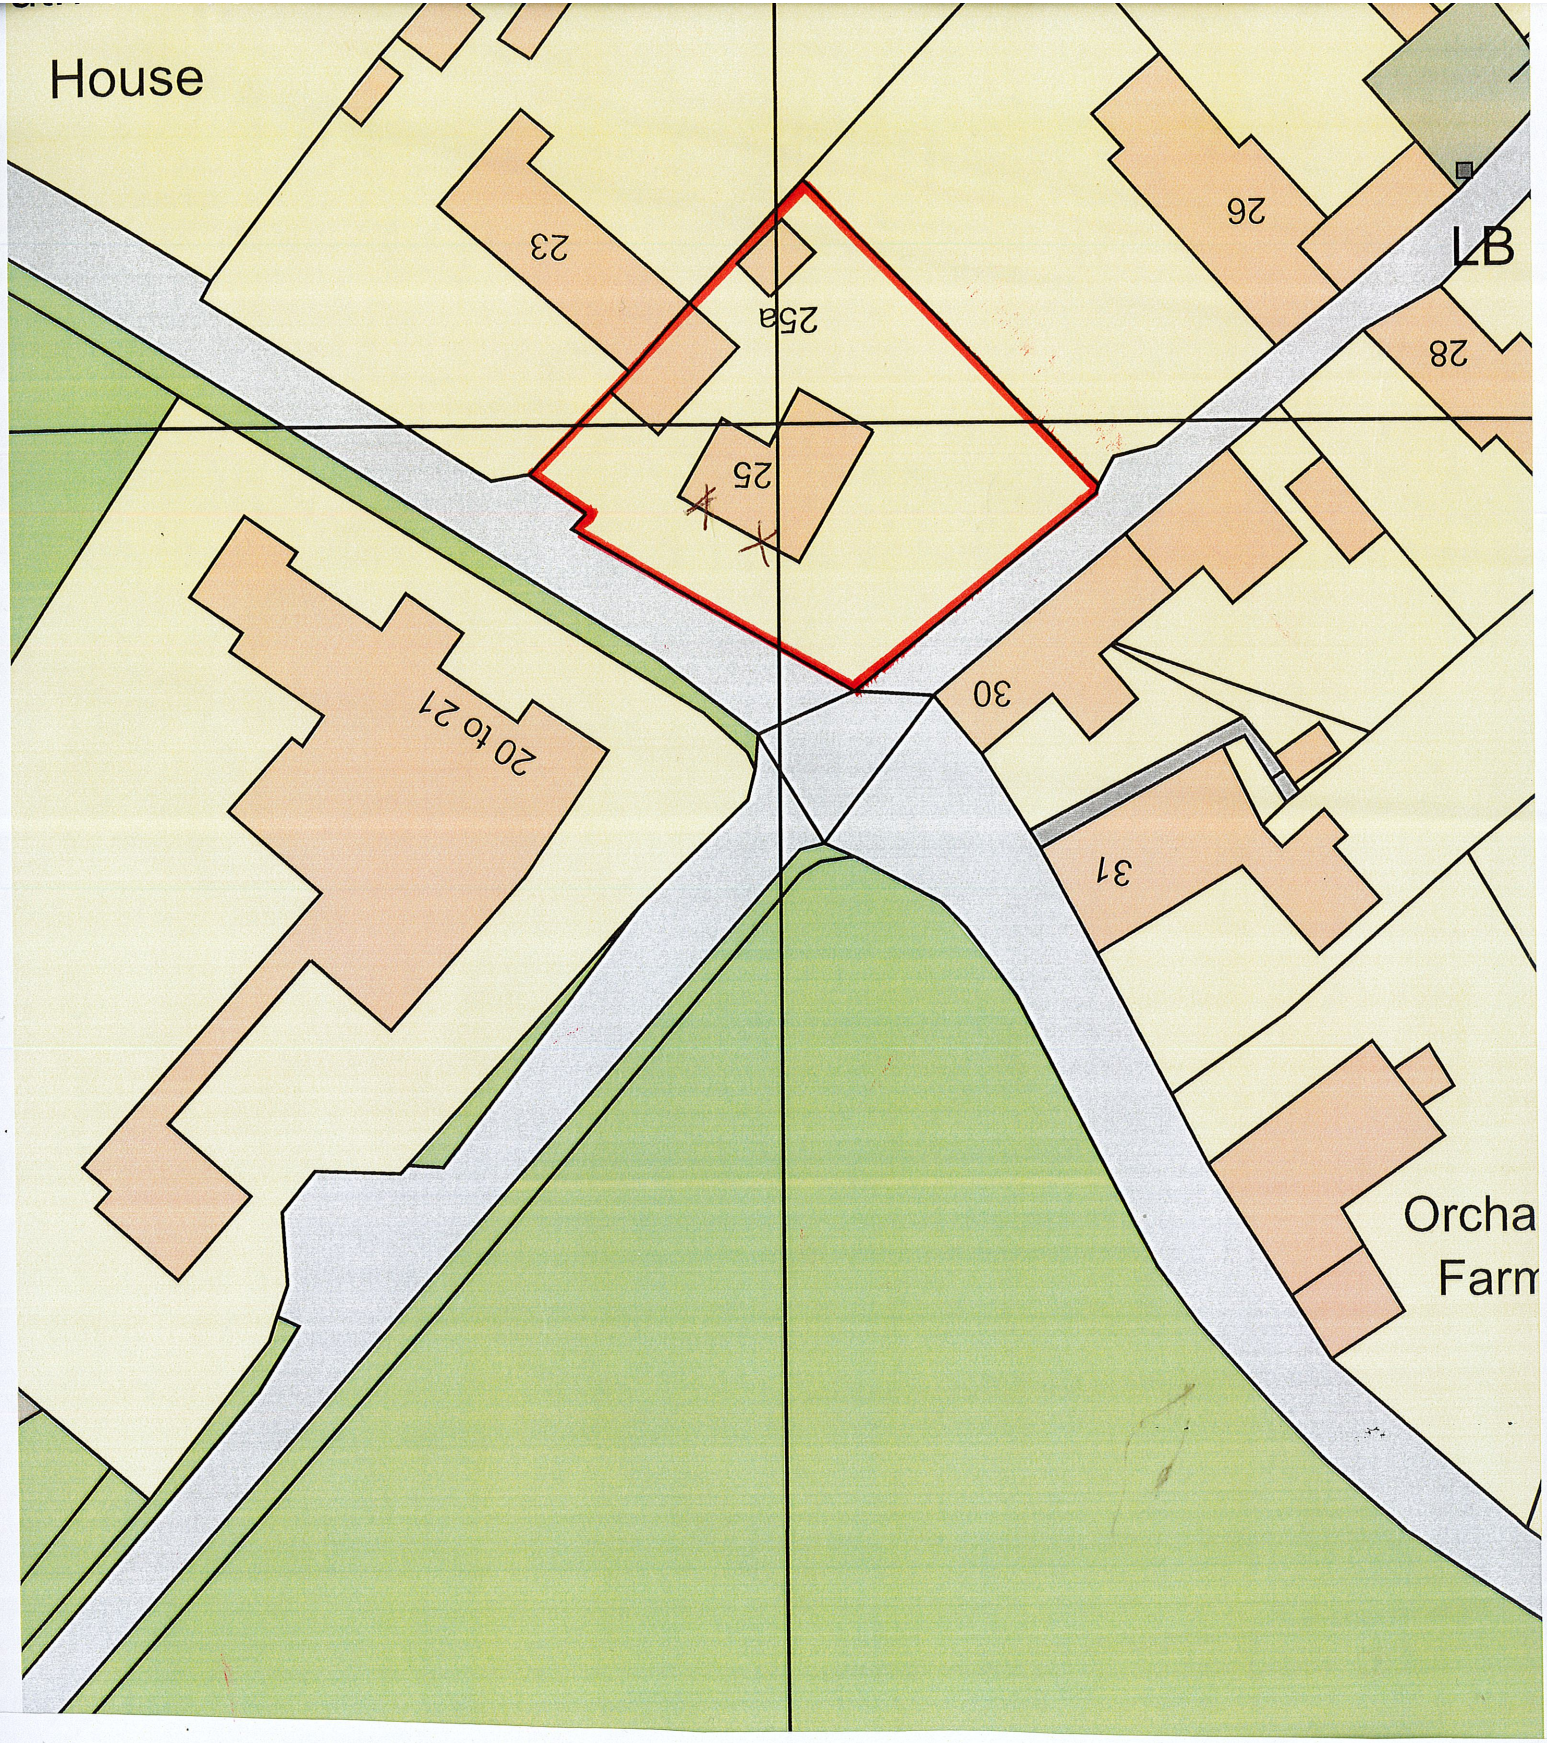

X indicates position of replacement windows

NATIONAL MAP CENTRE

BLOCK PLAN

Anglian Home Improvements
Raising the standard.

Site Address
25 Lower South Wraxall
Bradford-On-Avon
BA15 2RY

Os Licence number 100046950
Our Reference 303 - 80245

SCALE 1:500
0 20
METRES