
Westbury Utd FC - Block Plan 1:500 scale

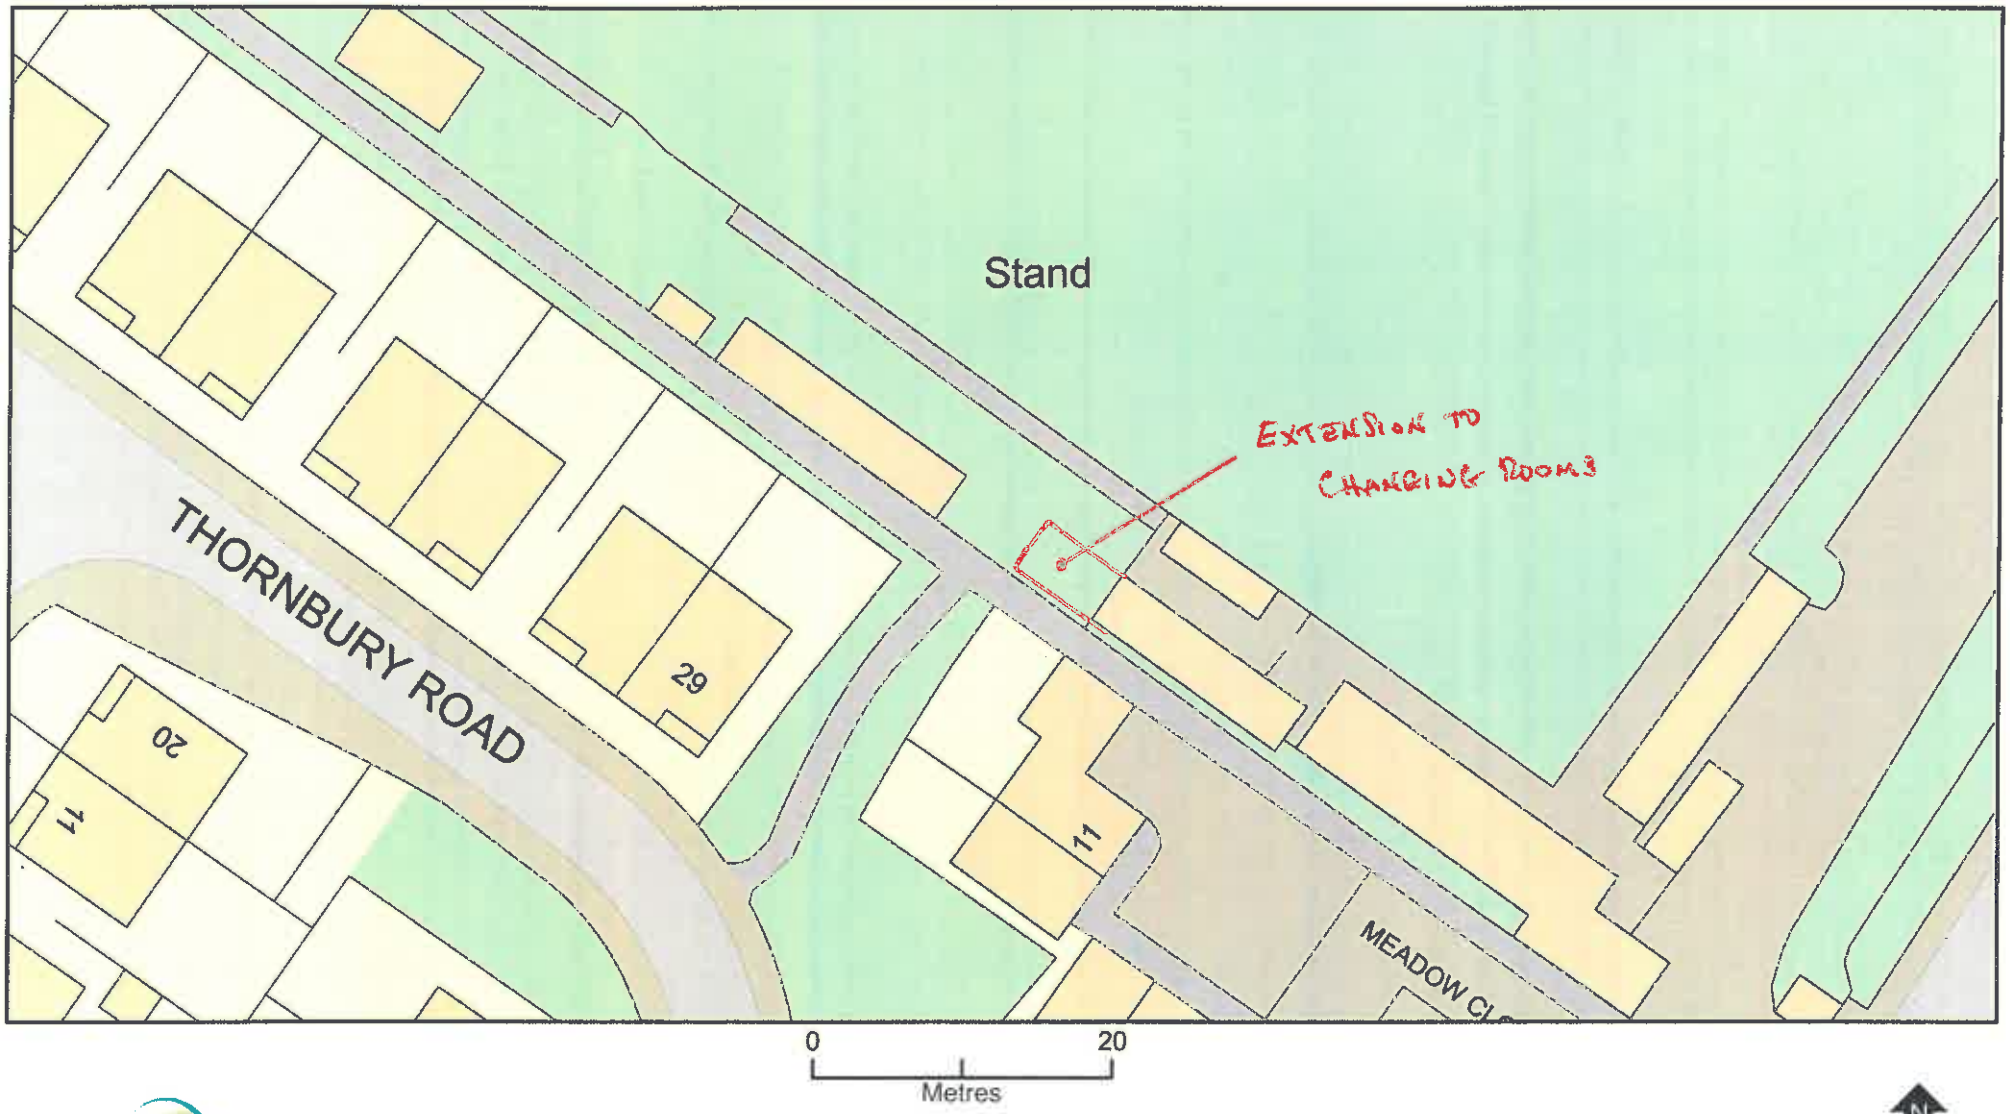

ReQuestaPlan

Plan Produced for: peter lanfear

Date Produced: 04 Jul 2023

Plan Reference Number: TQRQM23185145809856

Scale: 1:500 @ A4

© Crown copyright and database rights 2023 OS 100042766