




PLAN

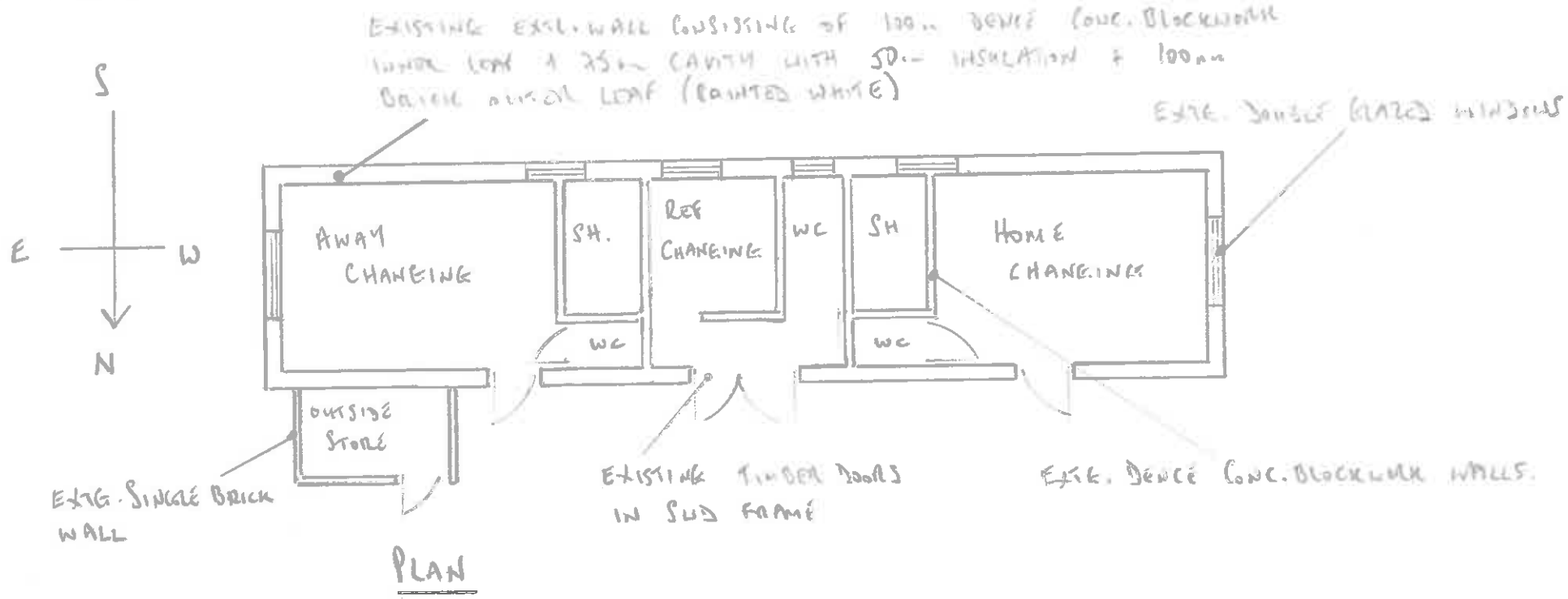

EAST ELEVATION

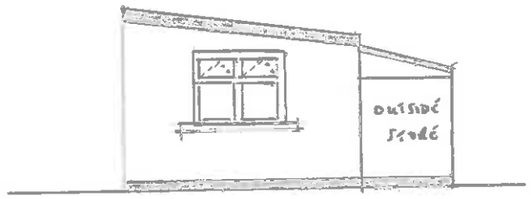

NORTH ELEVATION

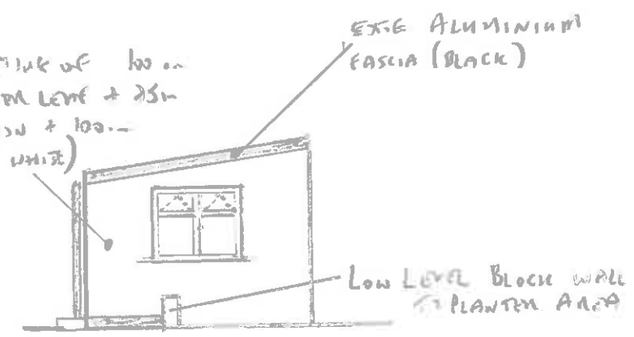

WEST ELEVATION

SCALE BAR



WESTBURY UTD FC CHANGING BLOCK		
PLAN + ELEVATIONS - EXISTING		
SCALE 1:100	REV.	B