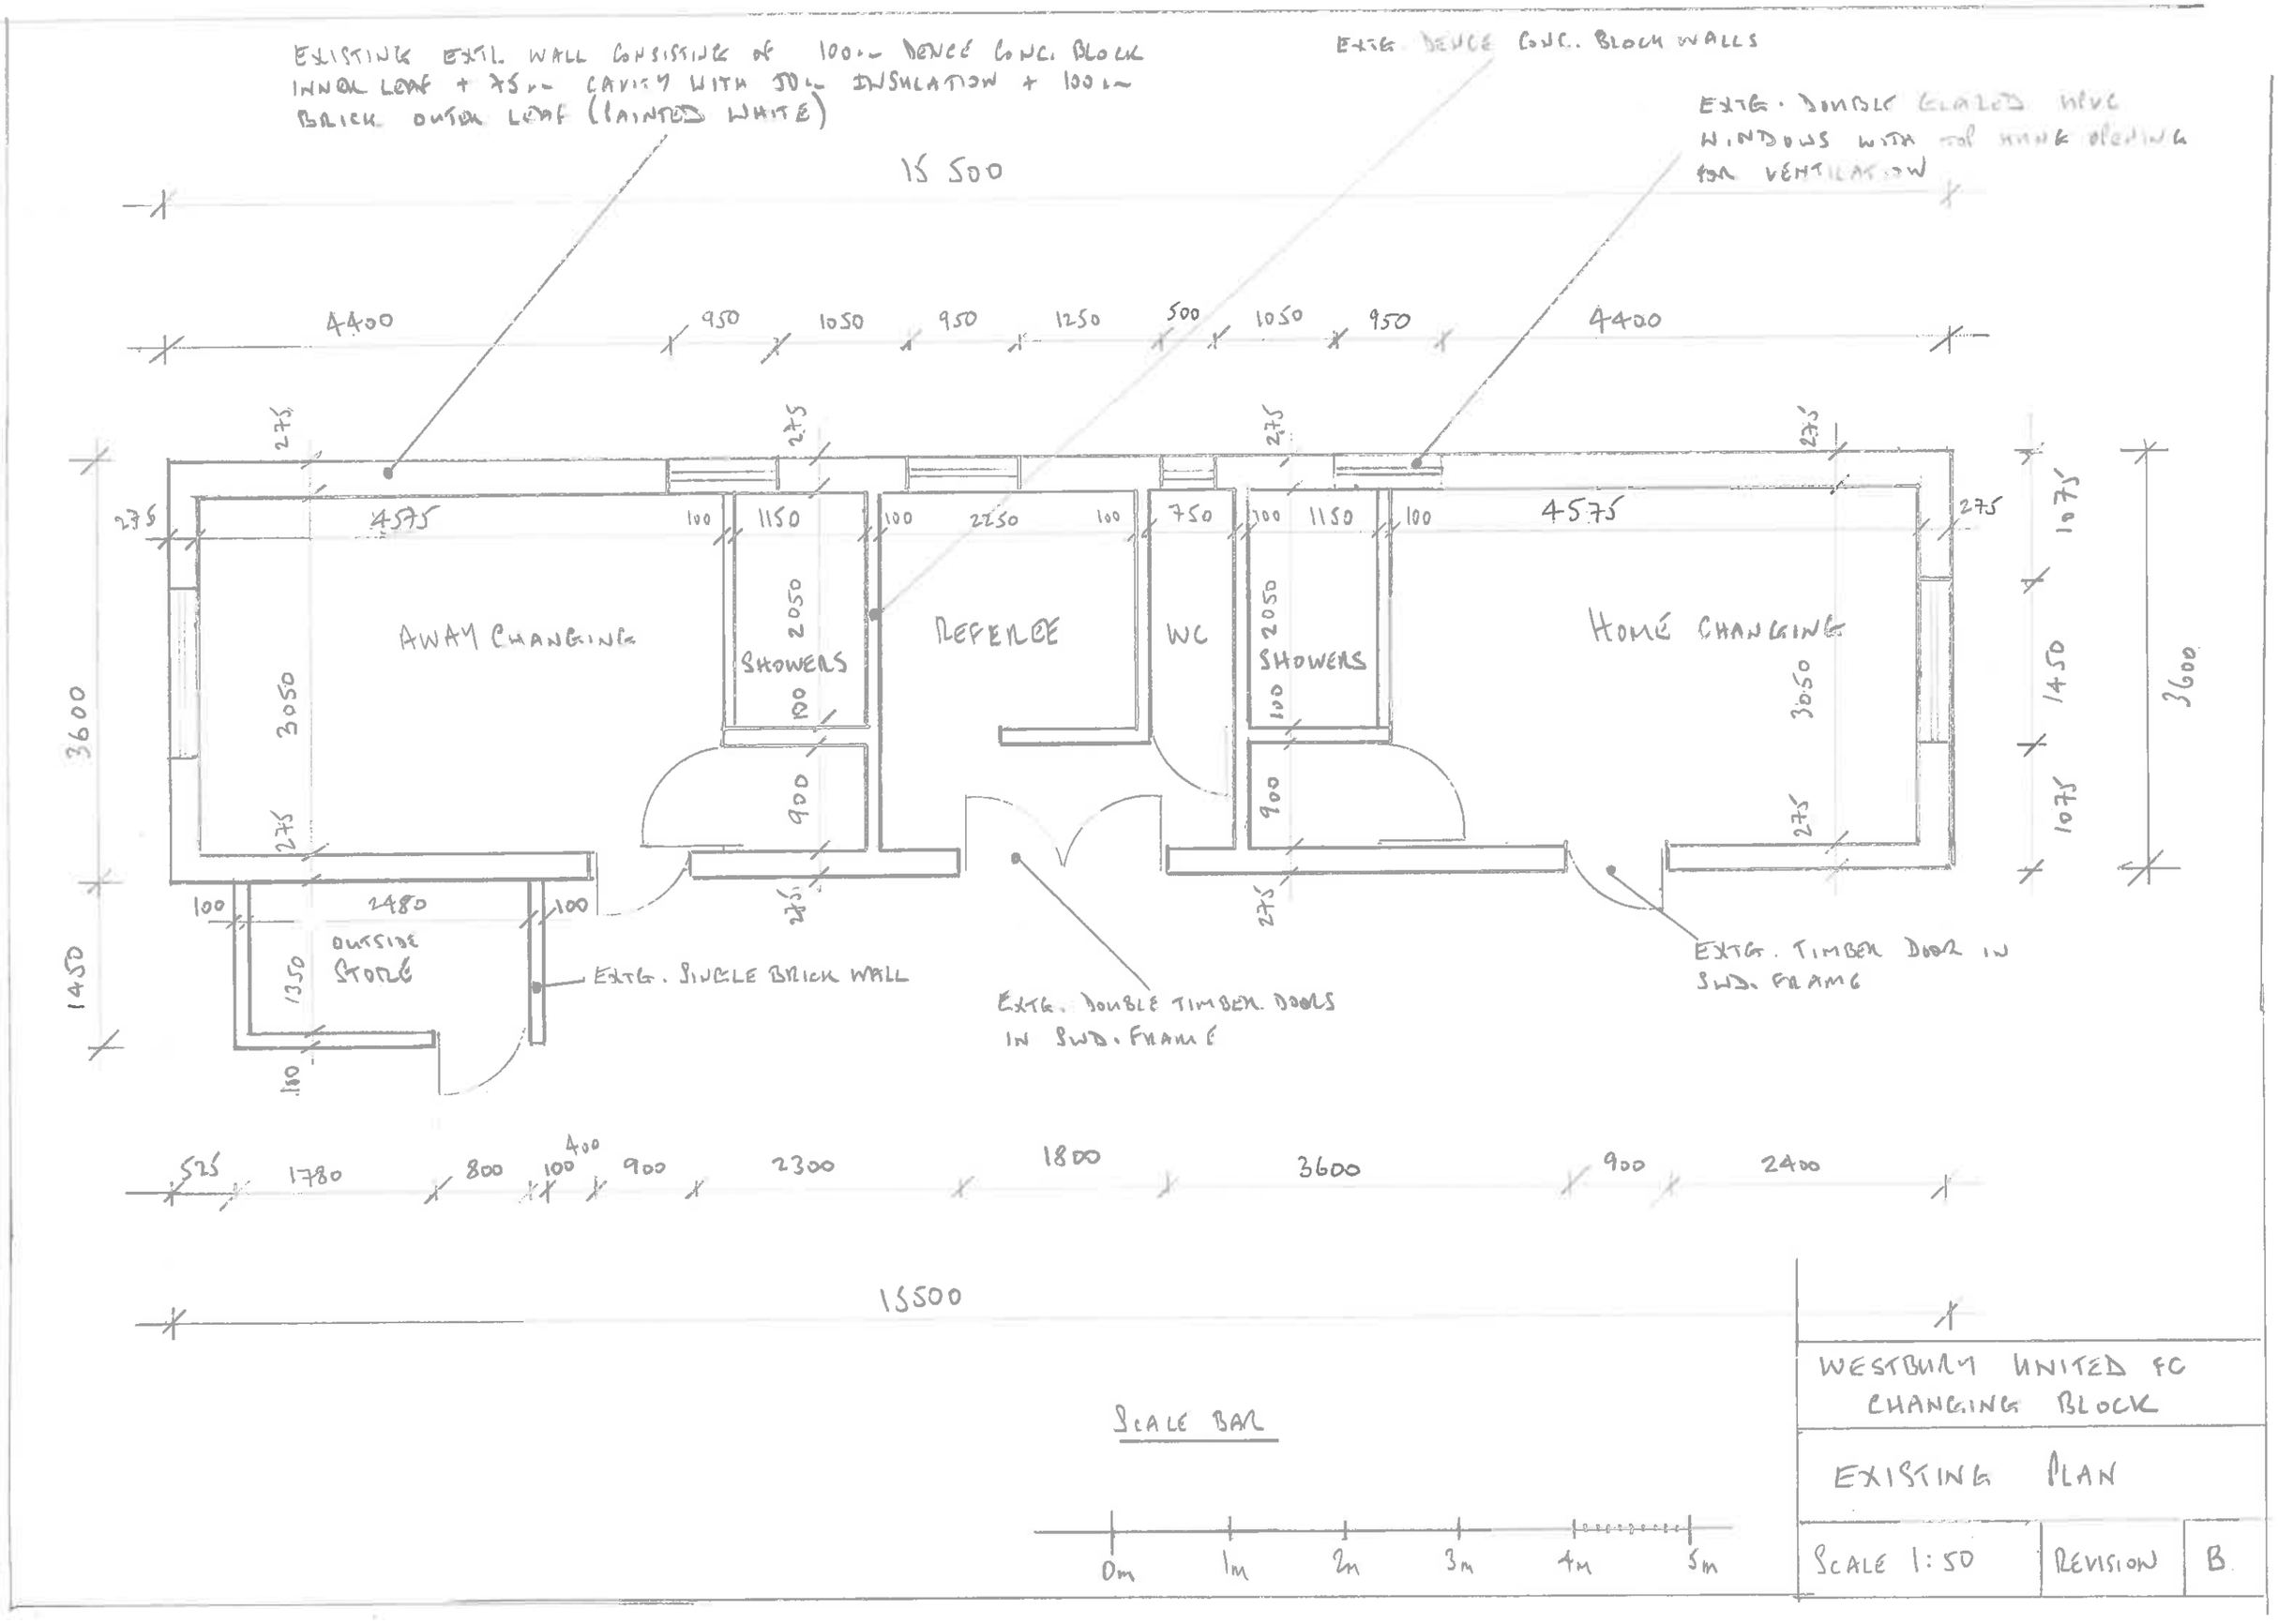
EXISTING EXTL. WALL CONSISTING OF 100mm DENCE CONC. BLOCK INNER LEAF + 75mm CAVITY WITH 50mm INSULATION + 100mm BRICK OUTER LEAF (PAINTED WHITE)
EXTG. DENCE CONC. BLOCK WALLS
EXTG. DOUBLE GLAZED HPVC WINDOWS WITH TOP HUNG OPENING FOR VENTILATION
15 500
4400
950
1050
950
1250
500
1050
950
4400
275
4575
100
1150
2250
750
4575
AWAY CHANGING
SHOWERS
REFEREE
WC
HOME CHANGING
2050
3050
3600
1075
1450
900
2480
1350
OUTSIDE STORE
EXTG. SINGLE BRICK WALL
EXTG. DOUBLE TIMBER DOORS IN SWD. FRAME
EXTG. TIMBER DOOR IN SWD. FRAME
525
1780
800
400
2300
1800
3600
2400
15500
SCALE BAR
0m
1m
2m
3m
4m
5m
WESTBURY UNITED FC
CHANGING BLOCK
EXISTING PLAN
SCALE 1:50
REVISION
B